




SHEET LIST	
Sheet Number	Sheet Name
A1.0	COVER SHEET
A2.0	SITE PLAN
A3.0	FOUNDATION PLAN
A3.1	FIRST FLOOR
A3.2	SECOND FLOOR
A3.3	THIRD FLOOR
A4.1	ROOF PLAN
A5.1	FIRST FLOOR RCP
A5.2	SECOND FLOOR RCP
A5.3	THIRD FLOOR RCP
A6.1	ELEVATIONS - NORTH SOUTH
A6.2	ELEVATIONS - EAST WEST
A7.1	SECTIONS
A7.2	SECTION DETAILS
A8.1	DOOR SCHEDULE P1
A8.2	DOORS MATERIALS & WINDOWS
A8.3	MATERIALS SCHEDULE

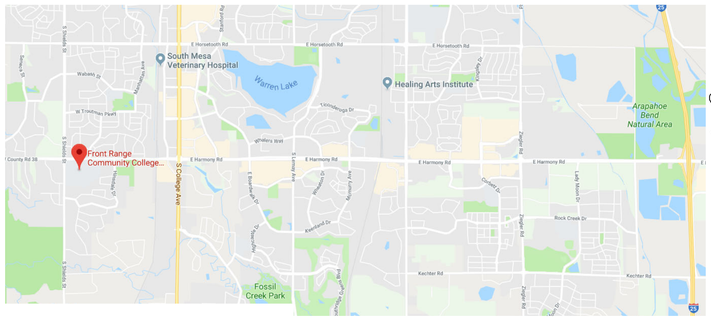


VICINITY MAP

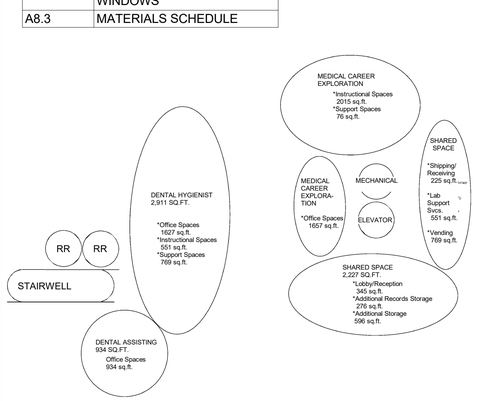


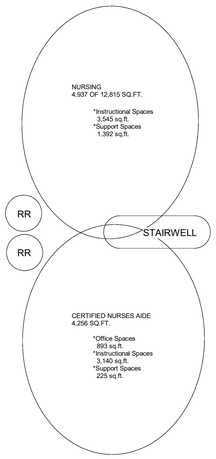


FIRST FLOOR

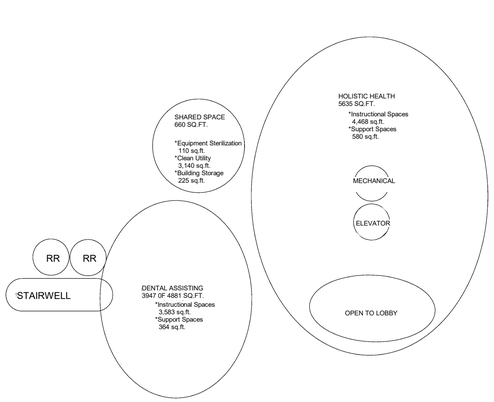

SECOND FLOOR

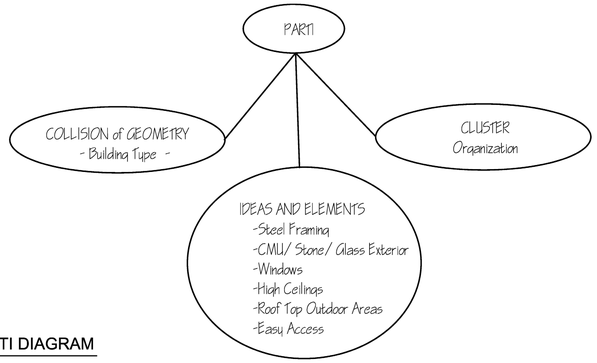

PARTI DIAGRAM

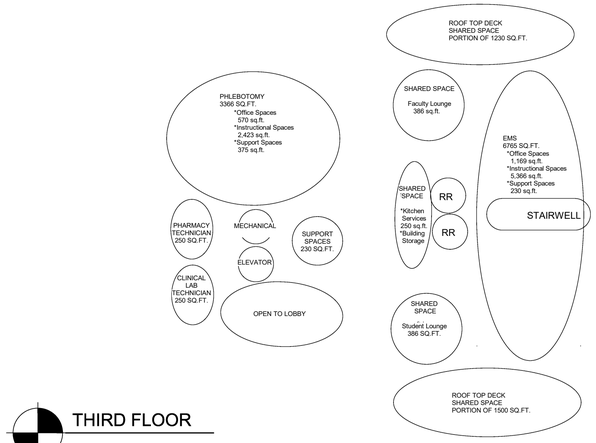

THIRD FLOOR

Commerical Construction Drawings

AEC 123

Fall 2018

No.	Description	Date

ARCHITECTS STAMP

NOTES:

PROJECT

FRCC ALLIED HEALTH AND NURSING BUILDING

SHEET TITLE

COVER SHEET


DRAWN BY:

PANDI SPENCE

A1.0

DATE:

12-11-2018

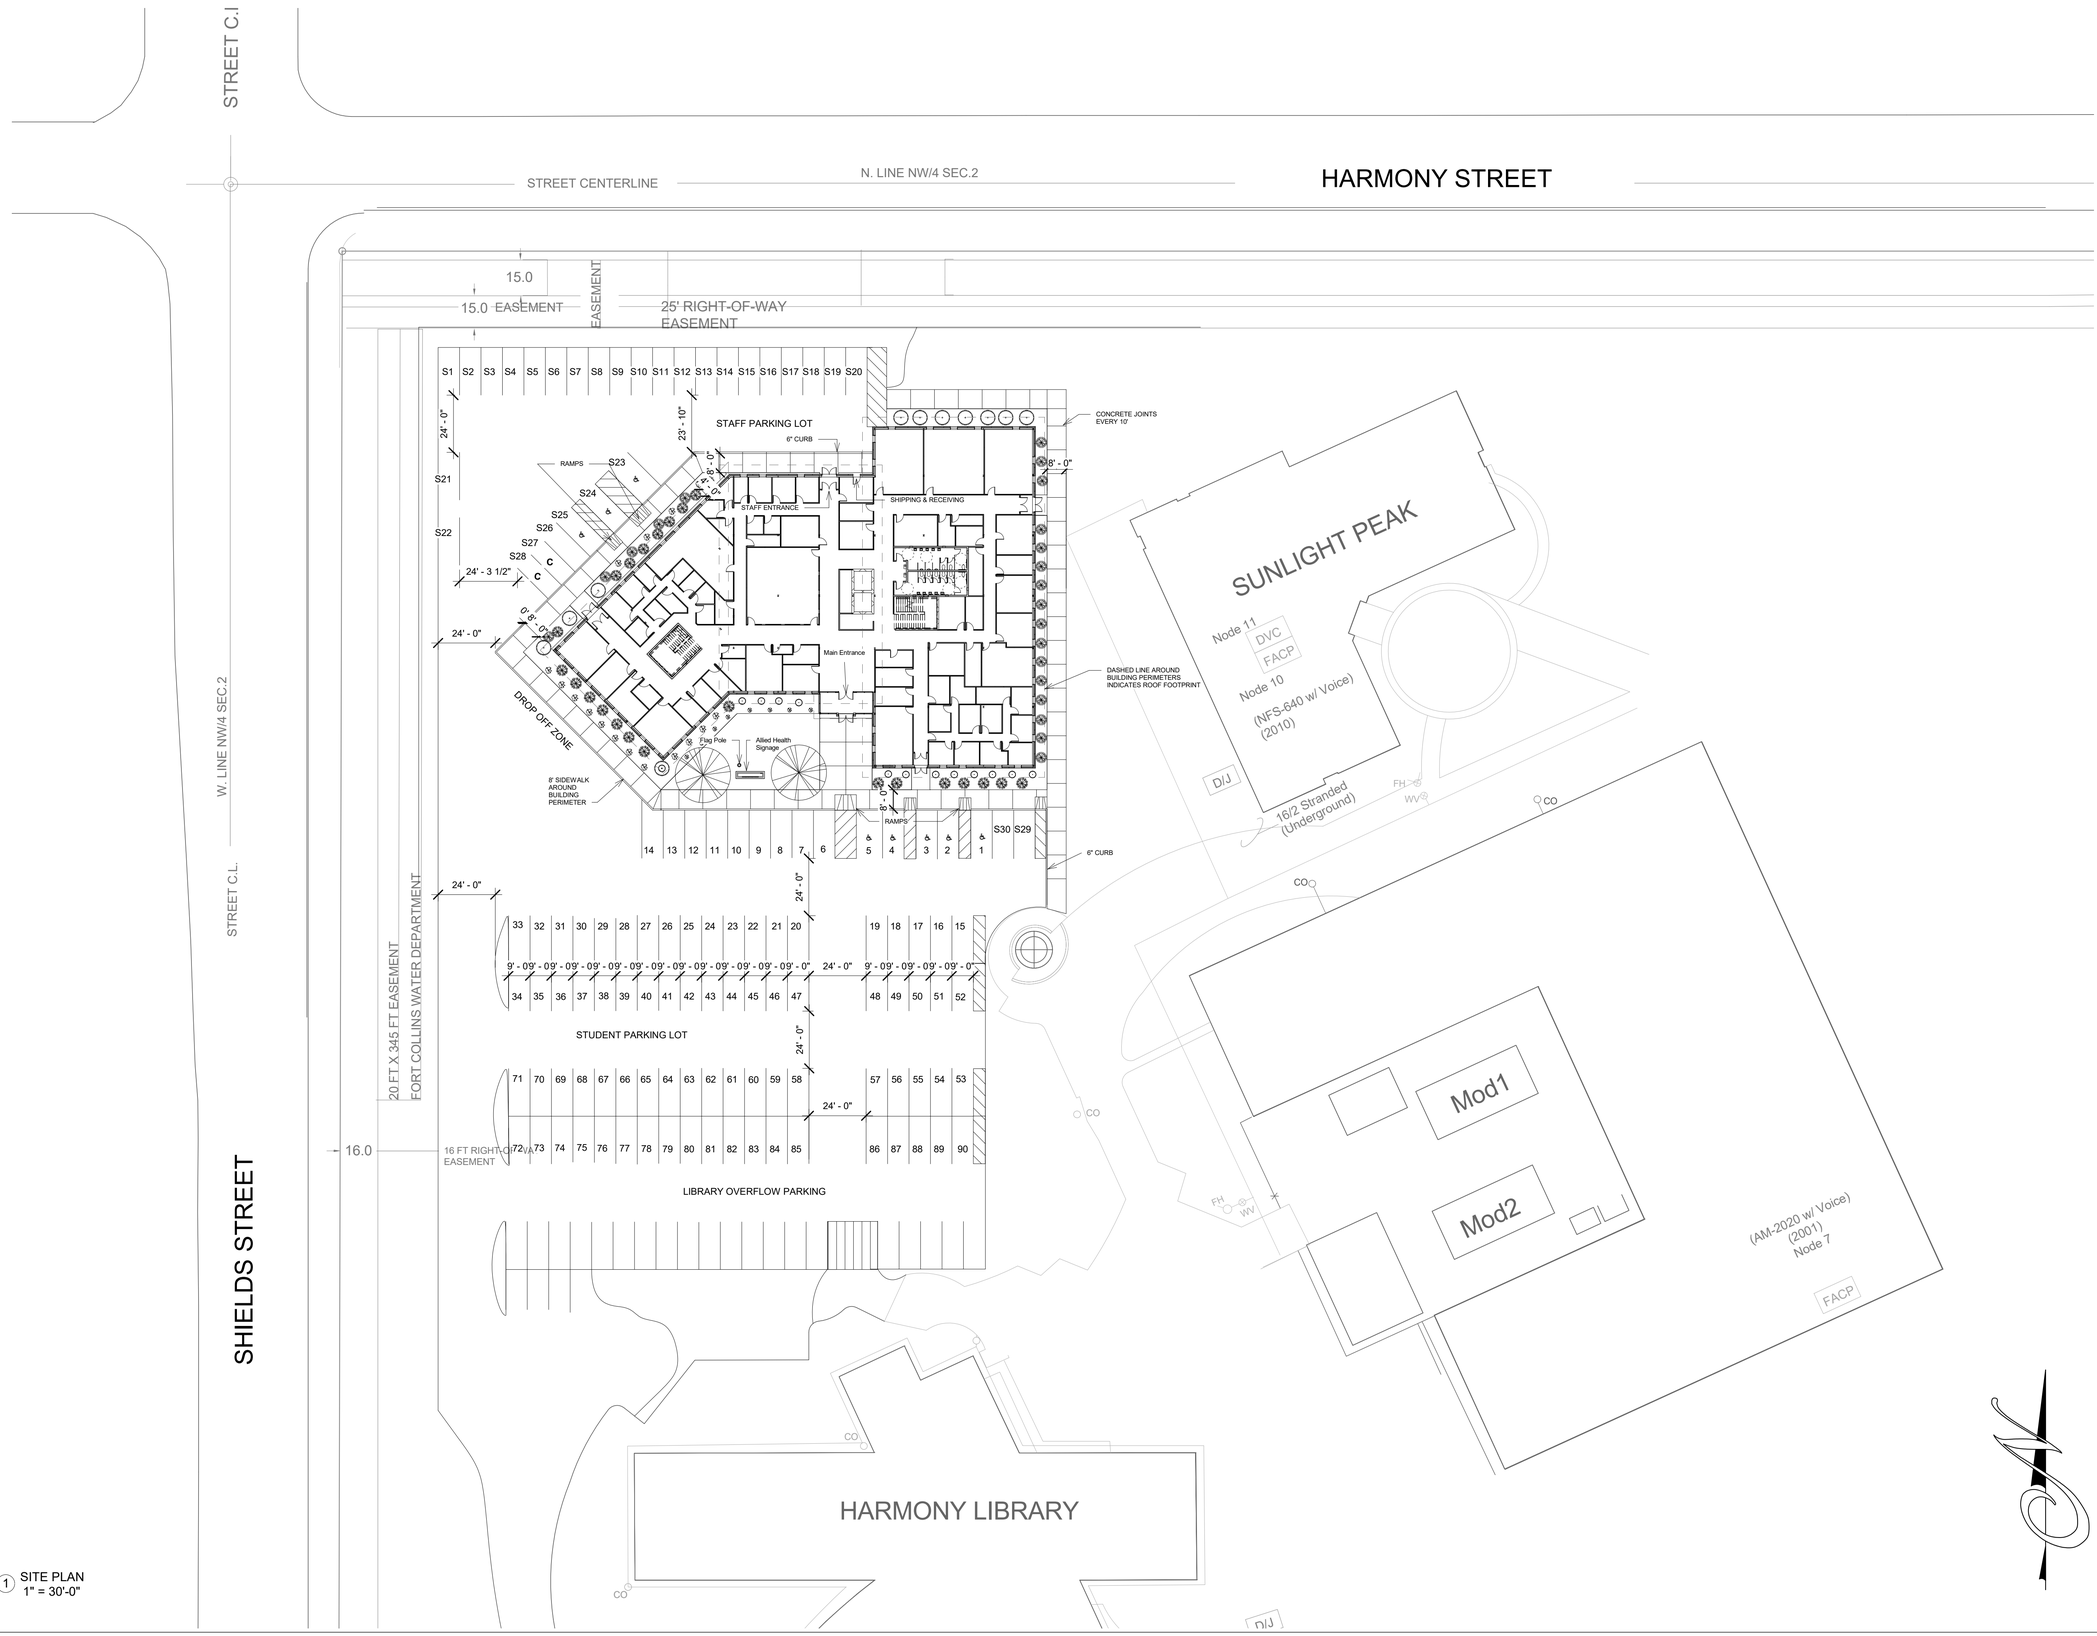

1 SITE PLAN
1" = 30'-0"

DESIGNS

Commerical
Construction Drawings

AEC 123

Fall 2018

No.	Description	Date

ARCHITECTS STAMP

NOTES:

PROJECT


FRCC ALLIED
HEALTH AND
NURSING BUILDING

SHEET TITLE
SITE PLAN

DRAWN BY:
PANDI SPENCE

A2.0

DATE:
12-11-2018

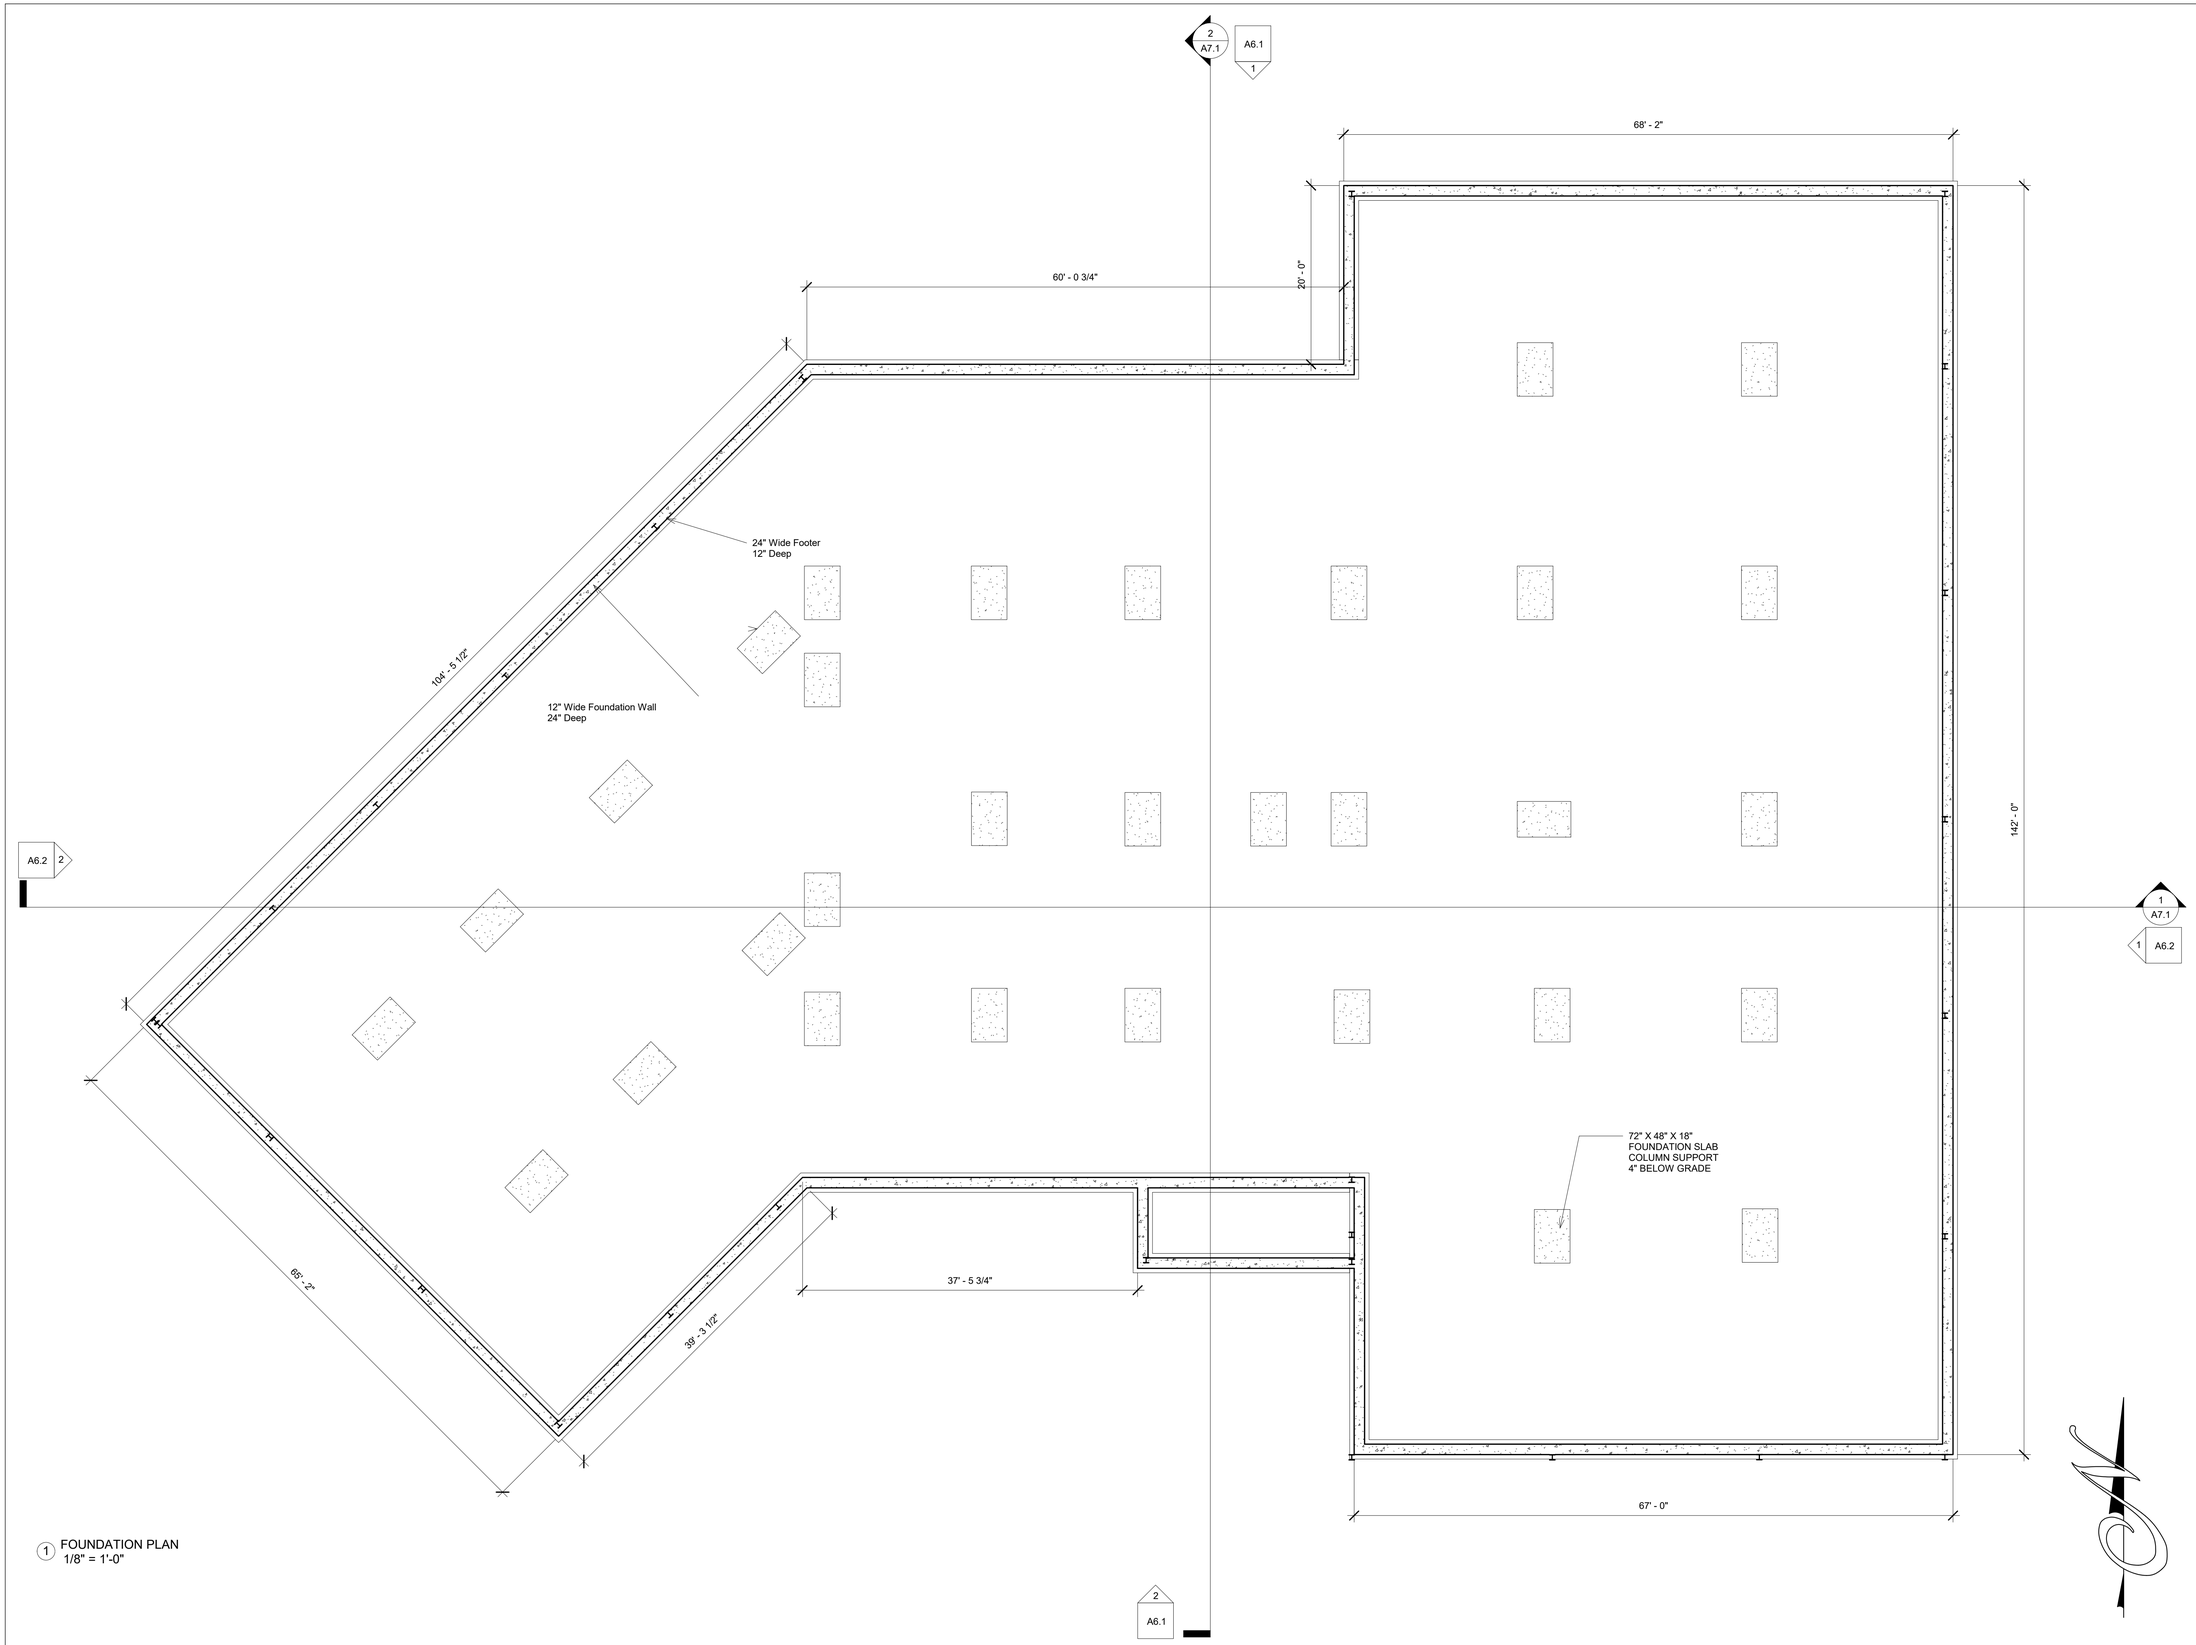

1 FOUNDATION PLAN
1/8" = 1'-0"

DESIGNS

Commerical
Construction Drawings

AEC 123

Fall 2018

No.	Description	Date

ARCHITECTS STAMP

NOTES:

PROJECT

FRCC ALLIED
HEALTH AND
NURSING BUILDING

SHEET TITLE
FOUNDATION PLAN


DRAWN BY:
PANDI SPENCE

A3.0

DATE:
12-11-2018

KEY

NUR - NURSING PROGRAM
CNA - CERTIFIED NURSES AIDE PROGRAM
MCE - MEDICAL CAREER EXPLORATION
DH - DENTAL ASSISTING

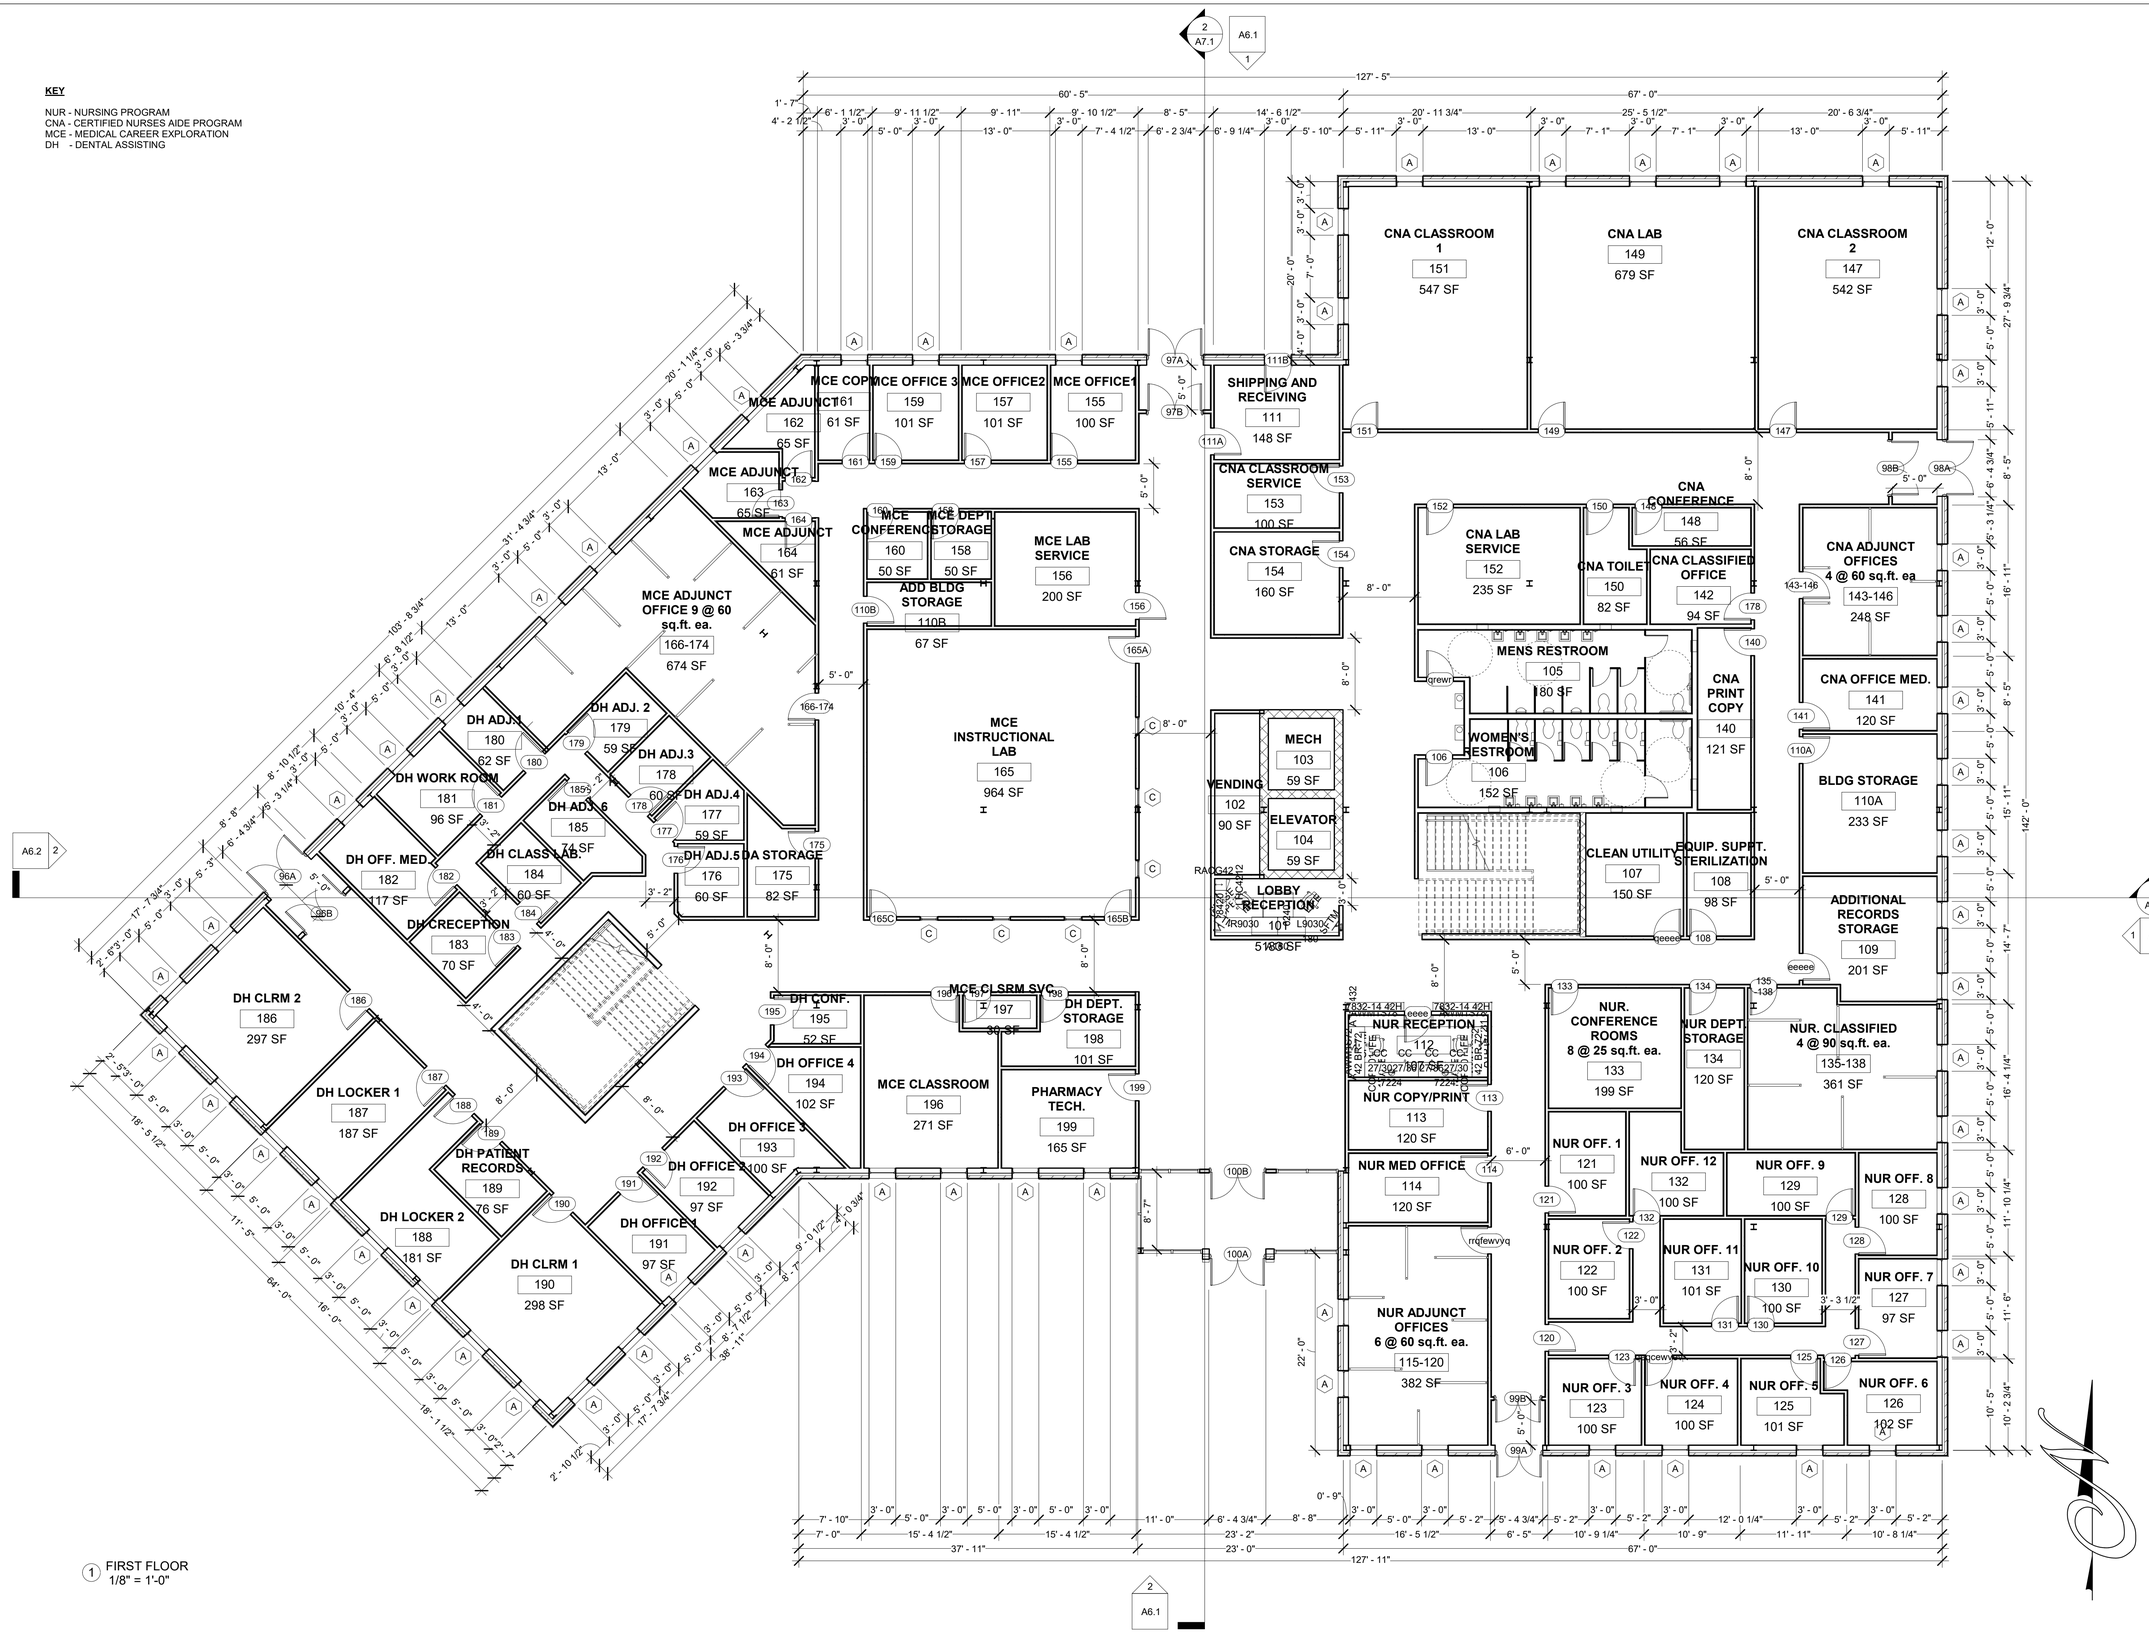

Commerical Construction Drawings

AEC 123

Fall 2018

No.	Description	Date

ARCHITECTS STAMP

NOTES:

PROJECT

FRCC ALLIED HEALTH AND NURSING BUILDING

SHEET TITLE

FIRST FLOOR

DRAWN BY:

PANDI SPENCE


A3.1

DATE:

12-11-2018

KEY

DA - DENTAL ASSISTING
NUR - NUSRING PROGRAM
H&W - HEALTH AND WELLNESS
HH - HOLISTIC HEALTH

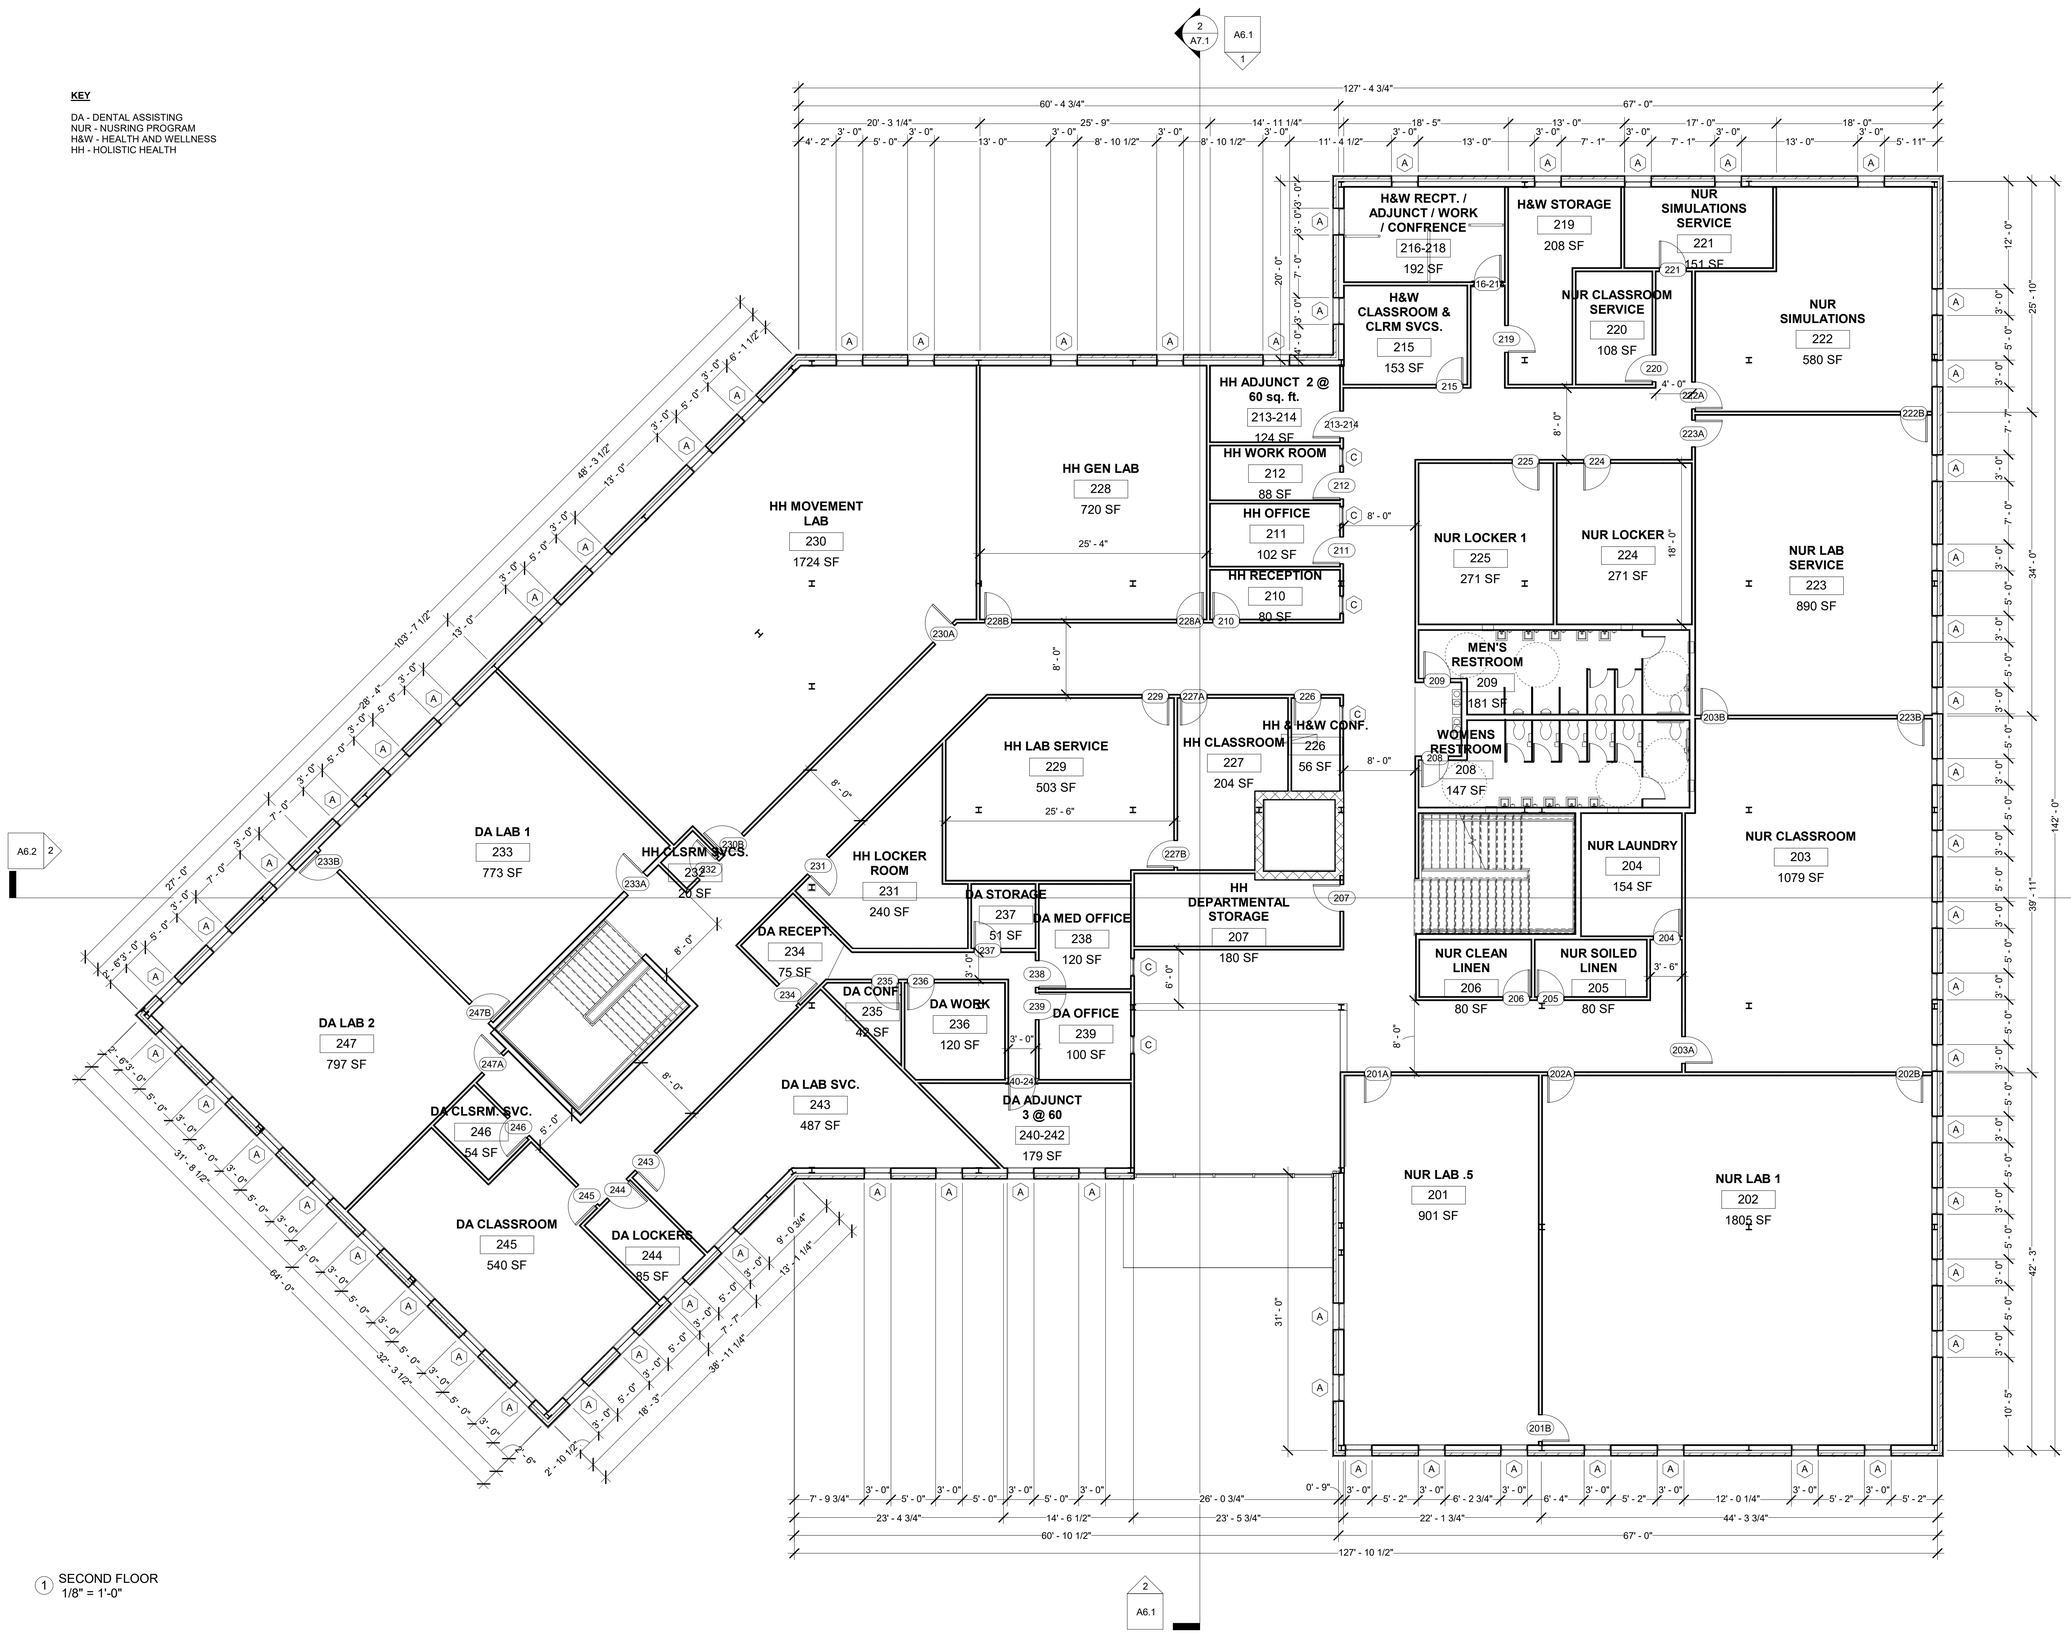

1 SECOND FLOOR
1/8" = 1'-0"

2 A6.1

DESIGNS

Commerical Construction Drawings

AEC 123

Fall 2018

No.	Description	Date

ARCHITECTS STAMP

NOTES:

PROJECT

FRCC ALLIED HEALTH AND NURSING BUILDING

SHEET TITLE
SECOND FLOOR


DRAWN BY:
PANDI SPENCE

A3.2

DATE:
12-11-2018

KEY

PB - PHLEBOTOMY
EMS - EMERGENCY MEDICAL SERVICES
CLT - CLINICAL LAB TECHNICIAN

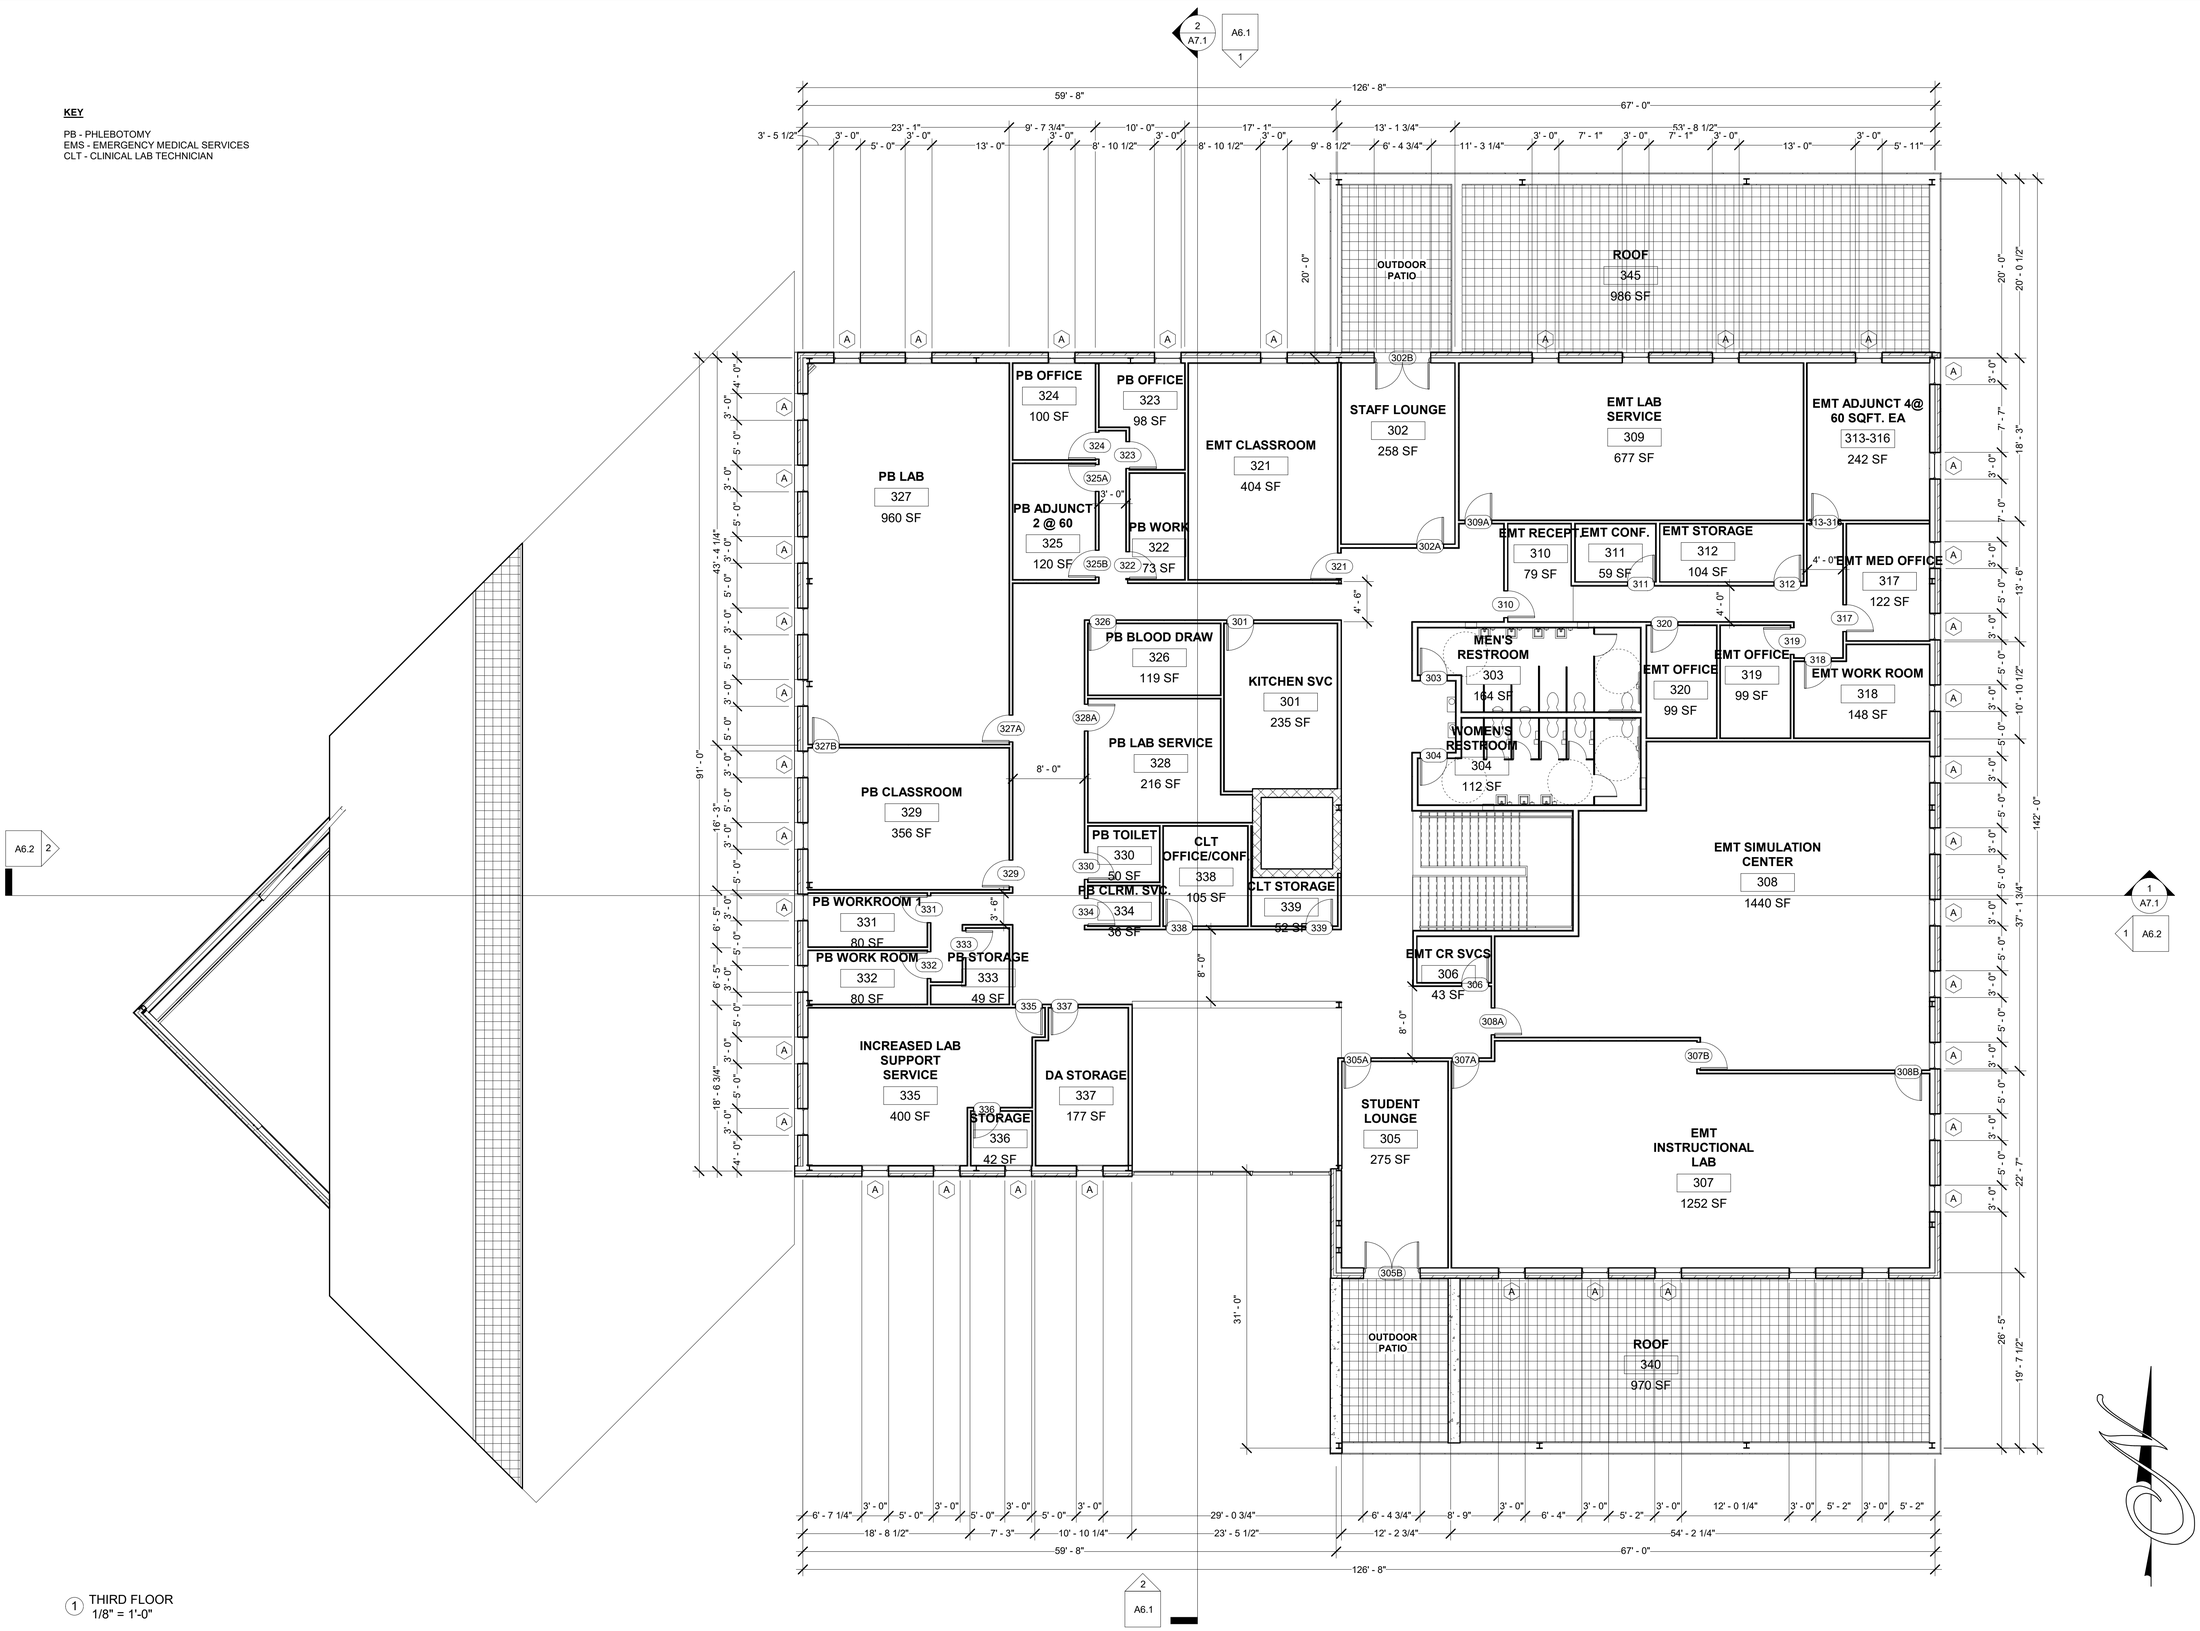

1 THIRD FLOOR
1/8" = 1'-0"

DESIGNS

Commerical Construction Drawings

AEC 123

Fall 2018

No.	Description	Date

ARCHITECTS STAMP

NOTES:

PROJECT


FRCC ALLIED HEALTH AND NURSING BUILDING

SHEET TITLE
THIRD FLOOR

DRAWN BY:
PANDI SPENCE

A3.3

DATE:
12-11-2018

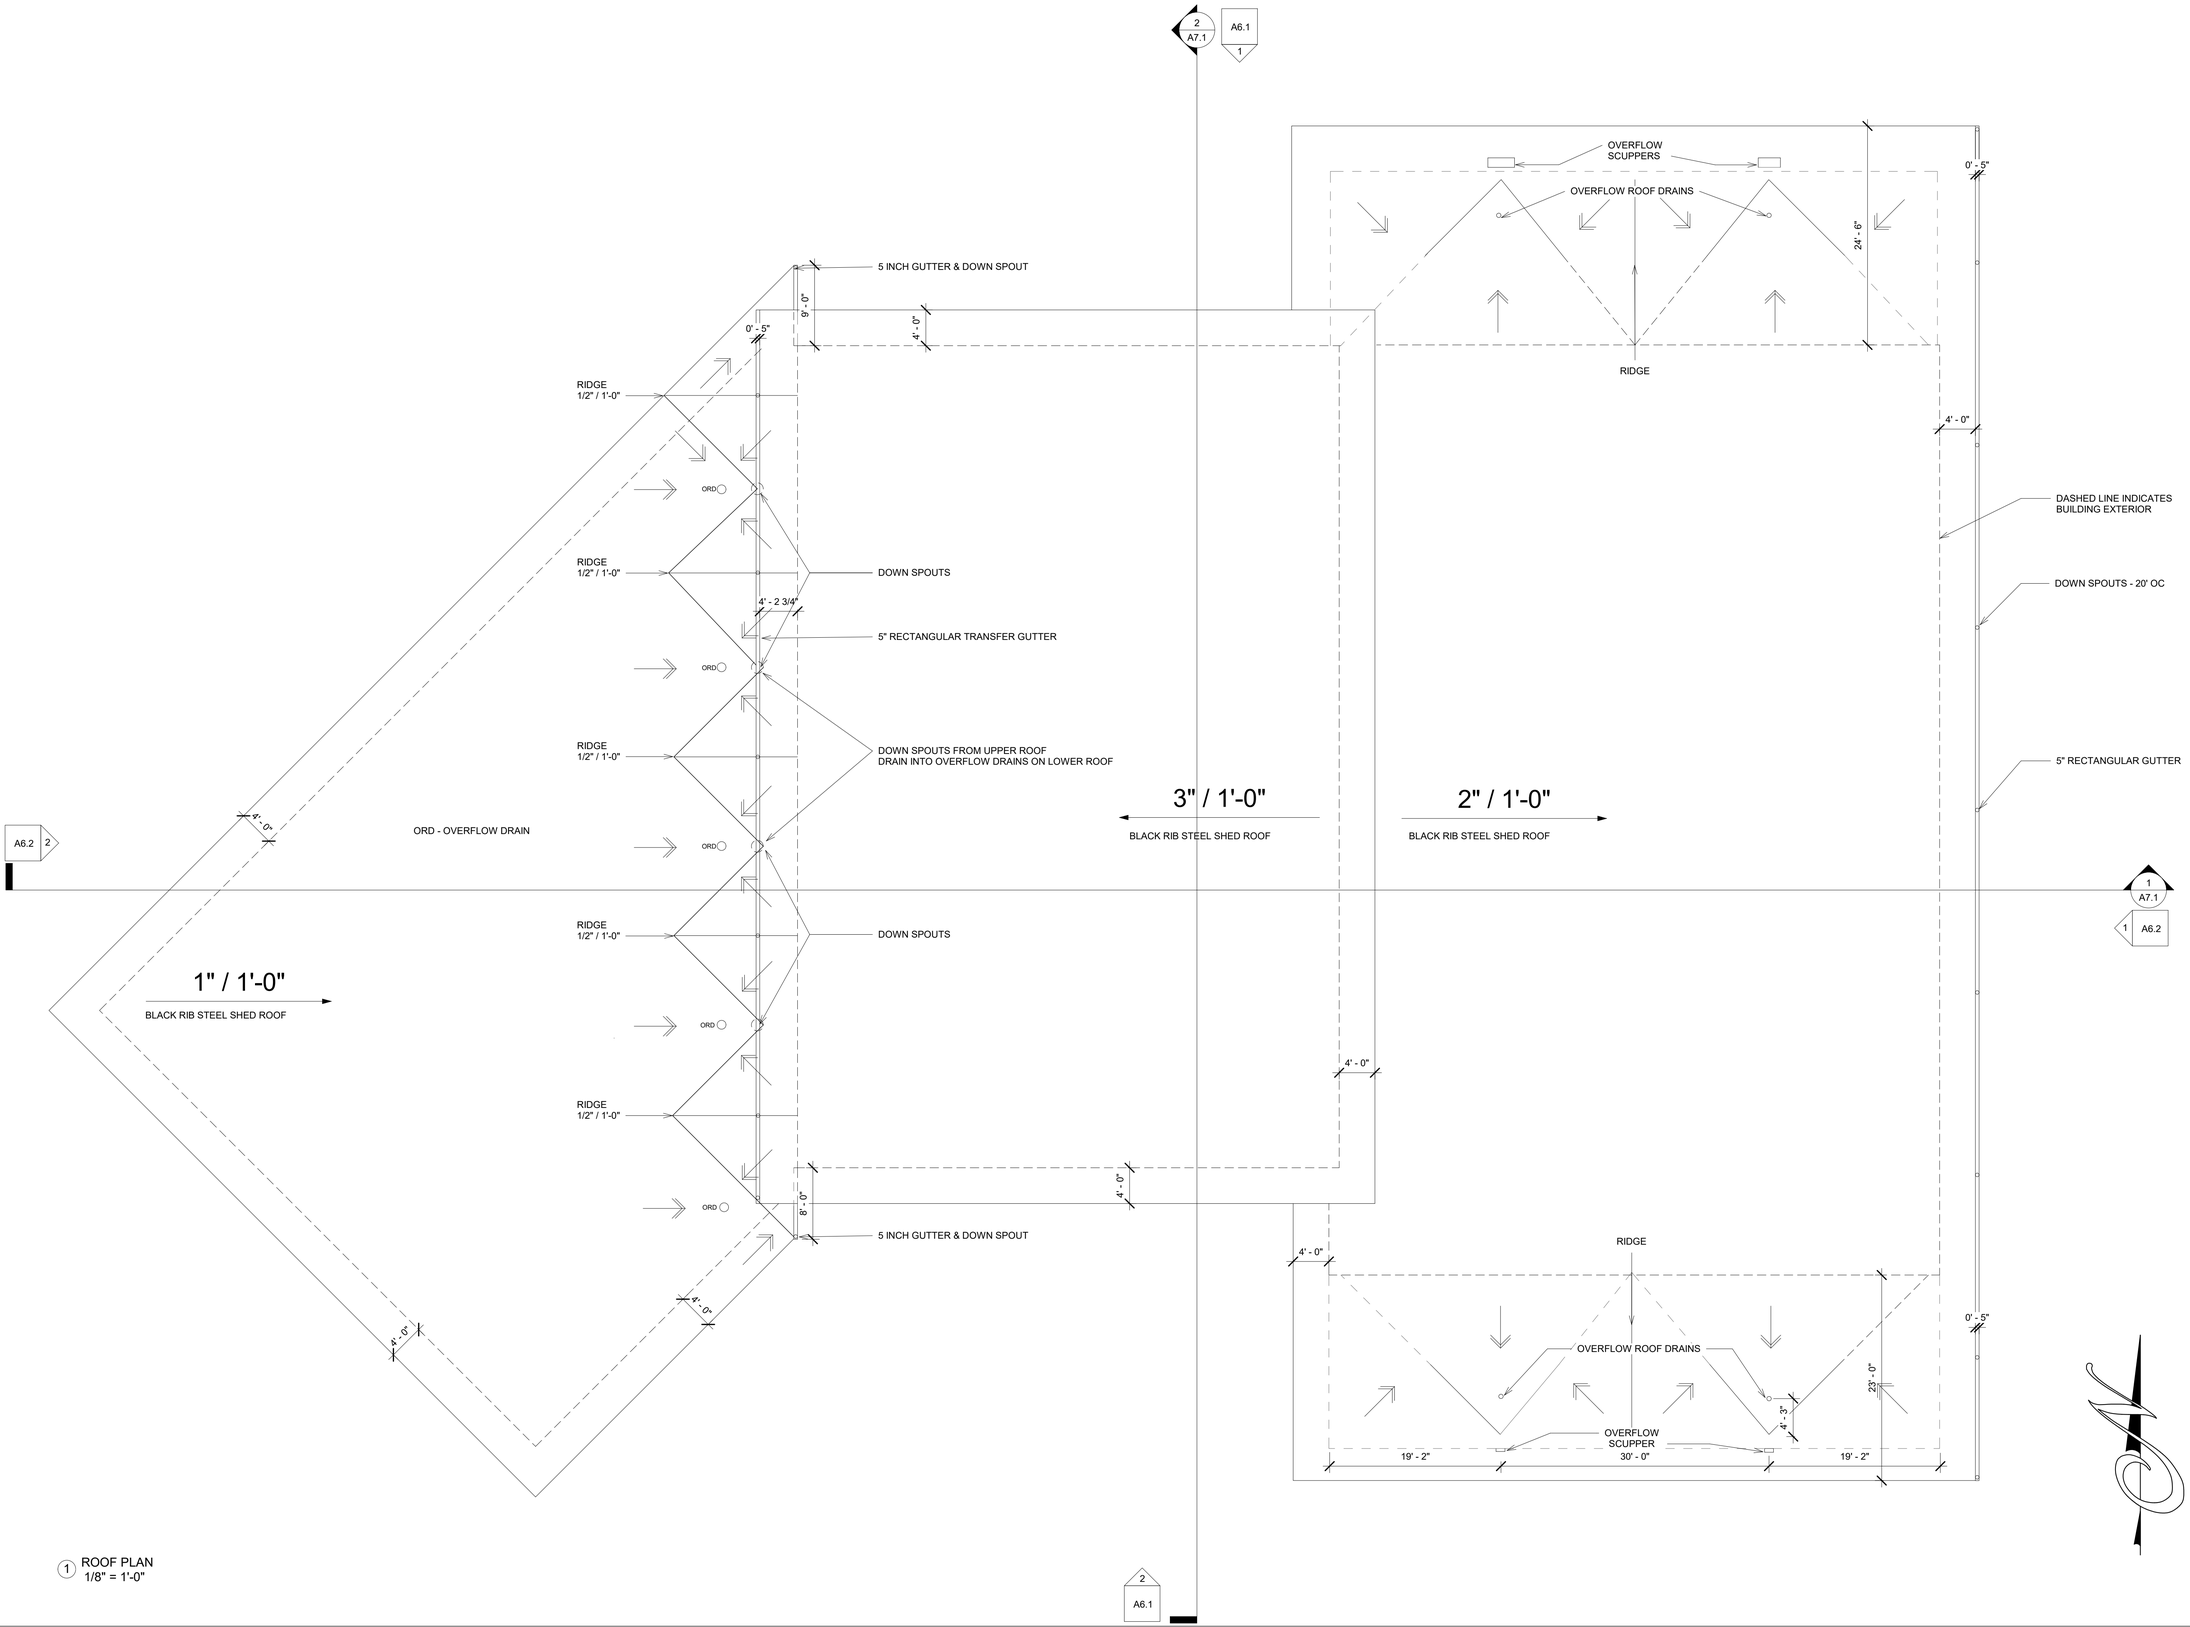

1 ROOF PLAN
1/8" = 1'-0"

DESIGNS

Commerical
Construction Drawings

AEC 123

Fall 2018

No.	Description	Date

ARCHITECTS STAMP

NOTES:

PROJECT

FRCC ALLIED
HEALTH AND
NURSING BUILDING

SHEET TITLE
ROOF PLAN

DRAWN BY:
PANDI SPENCE

A4.1

DATE:
12-11-2018

IMAGE	DESCRIPTION
	Recessed Lighting Fixture 2-Balast 120v 1' x 4' 2 Lamp
	Troffer Light - 2x4 Parabolic 120v
	Troffer Light - 2x2 Parabolic 120v
	Downlight - Rectangle LED 18w Square
	Ceiling Light Flat Round 120v 100w
	Pendant Light - Linear 120v 2-lamp 24"
	Pendant Light - Linear 120v 2-lamp 96"

LIGHTING
1/4" = 1'-0"

IMAGE	DESCRIPTION
	Supply Diffuser Square 24" x 24"
	Return Diffuser Square 24" x 24"
	Supply Diffuser Round 24" Diameter
	Return Diffuser Round 24" Diameter

HVAC
1/4" = 1'-0"

IMAGE	DESCRIPTION
	Compound Ceiling GWB on Metal Stud
	Compound Ceiling 2' x 4' ACT System (Grid on Plan)

CEILING TYPES
1/4" = 1'-0"



1 FIRST FLOOR RCP
1/8" = 1'-0"

DESIGNS

Commerical Construction Drawings

AEC 123

Fall 2018

No.	Description	Date

ARCHITECTS STAMP

NOTES:

PROJECT

FRCC ALLIED HEALTH AND NURSING BUILDING

SHEET TITLE
FIRST FLOOR RCP

DRAWN BY:
PANDI SPENCE

A5.1

DATE:
12-11-2018

IMAGE	DESCRIPTION
	Recessed Lighting Fixture 2-Balast 120v 1' x 4' 2 Lamp
	Troffer Light - 2x4 Parabolic 120v
	Troffer Light - 2x2 Parabolic 120v
	Downlight - Rectangle LED 18w Square
	Ceiling Light Flat Round 120v 100w
	Pendant Light - Linear 120v 2-lamp 24"
	Pendant Light - Linear 120v 2-lamp 96"


LIGHTING
1/4" = 1'-0"

IMAGE	DESCRIPTION
	Supply Diffuser Square 24" x 24"
	Return Diffuser Square 24" x 24"
	Supply Diffuser Round 24" Diameter
	Return Diffuser Round 24" Diameter

HVAC
1/4" = 1'-0"

IMAGE	DESCRIPTION
	Compound Ceiling GWB on Metal Stud
	Compound Ceiling 2' x 4' ACT System (Grid on Plan)

CEILING TYPES
1/4" = 1'-0"

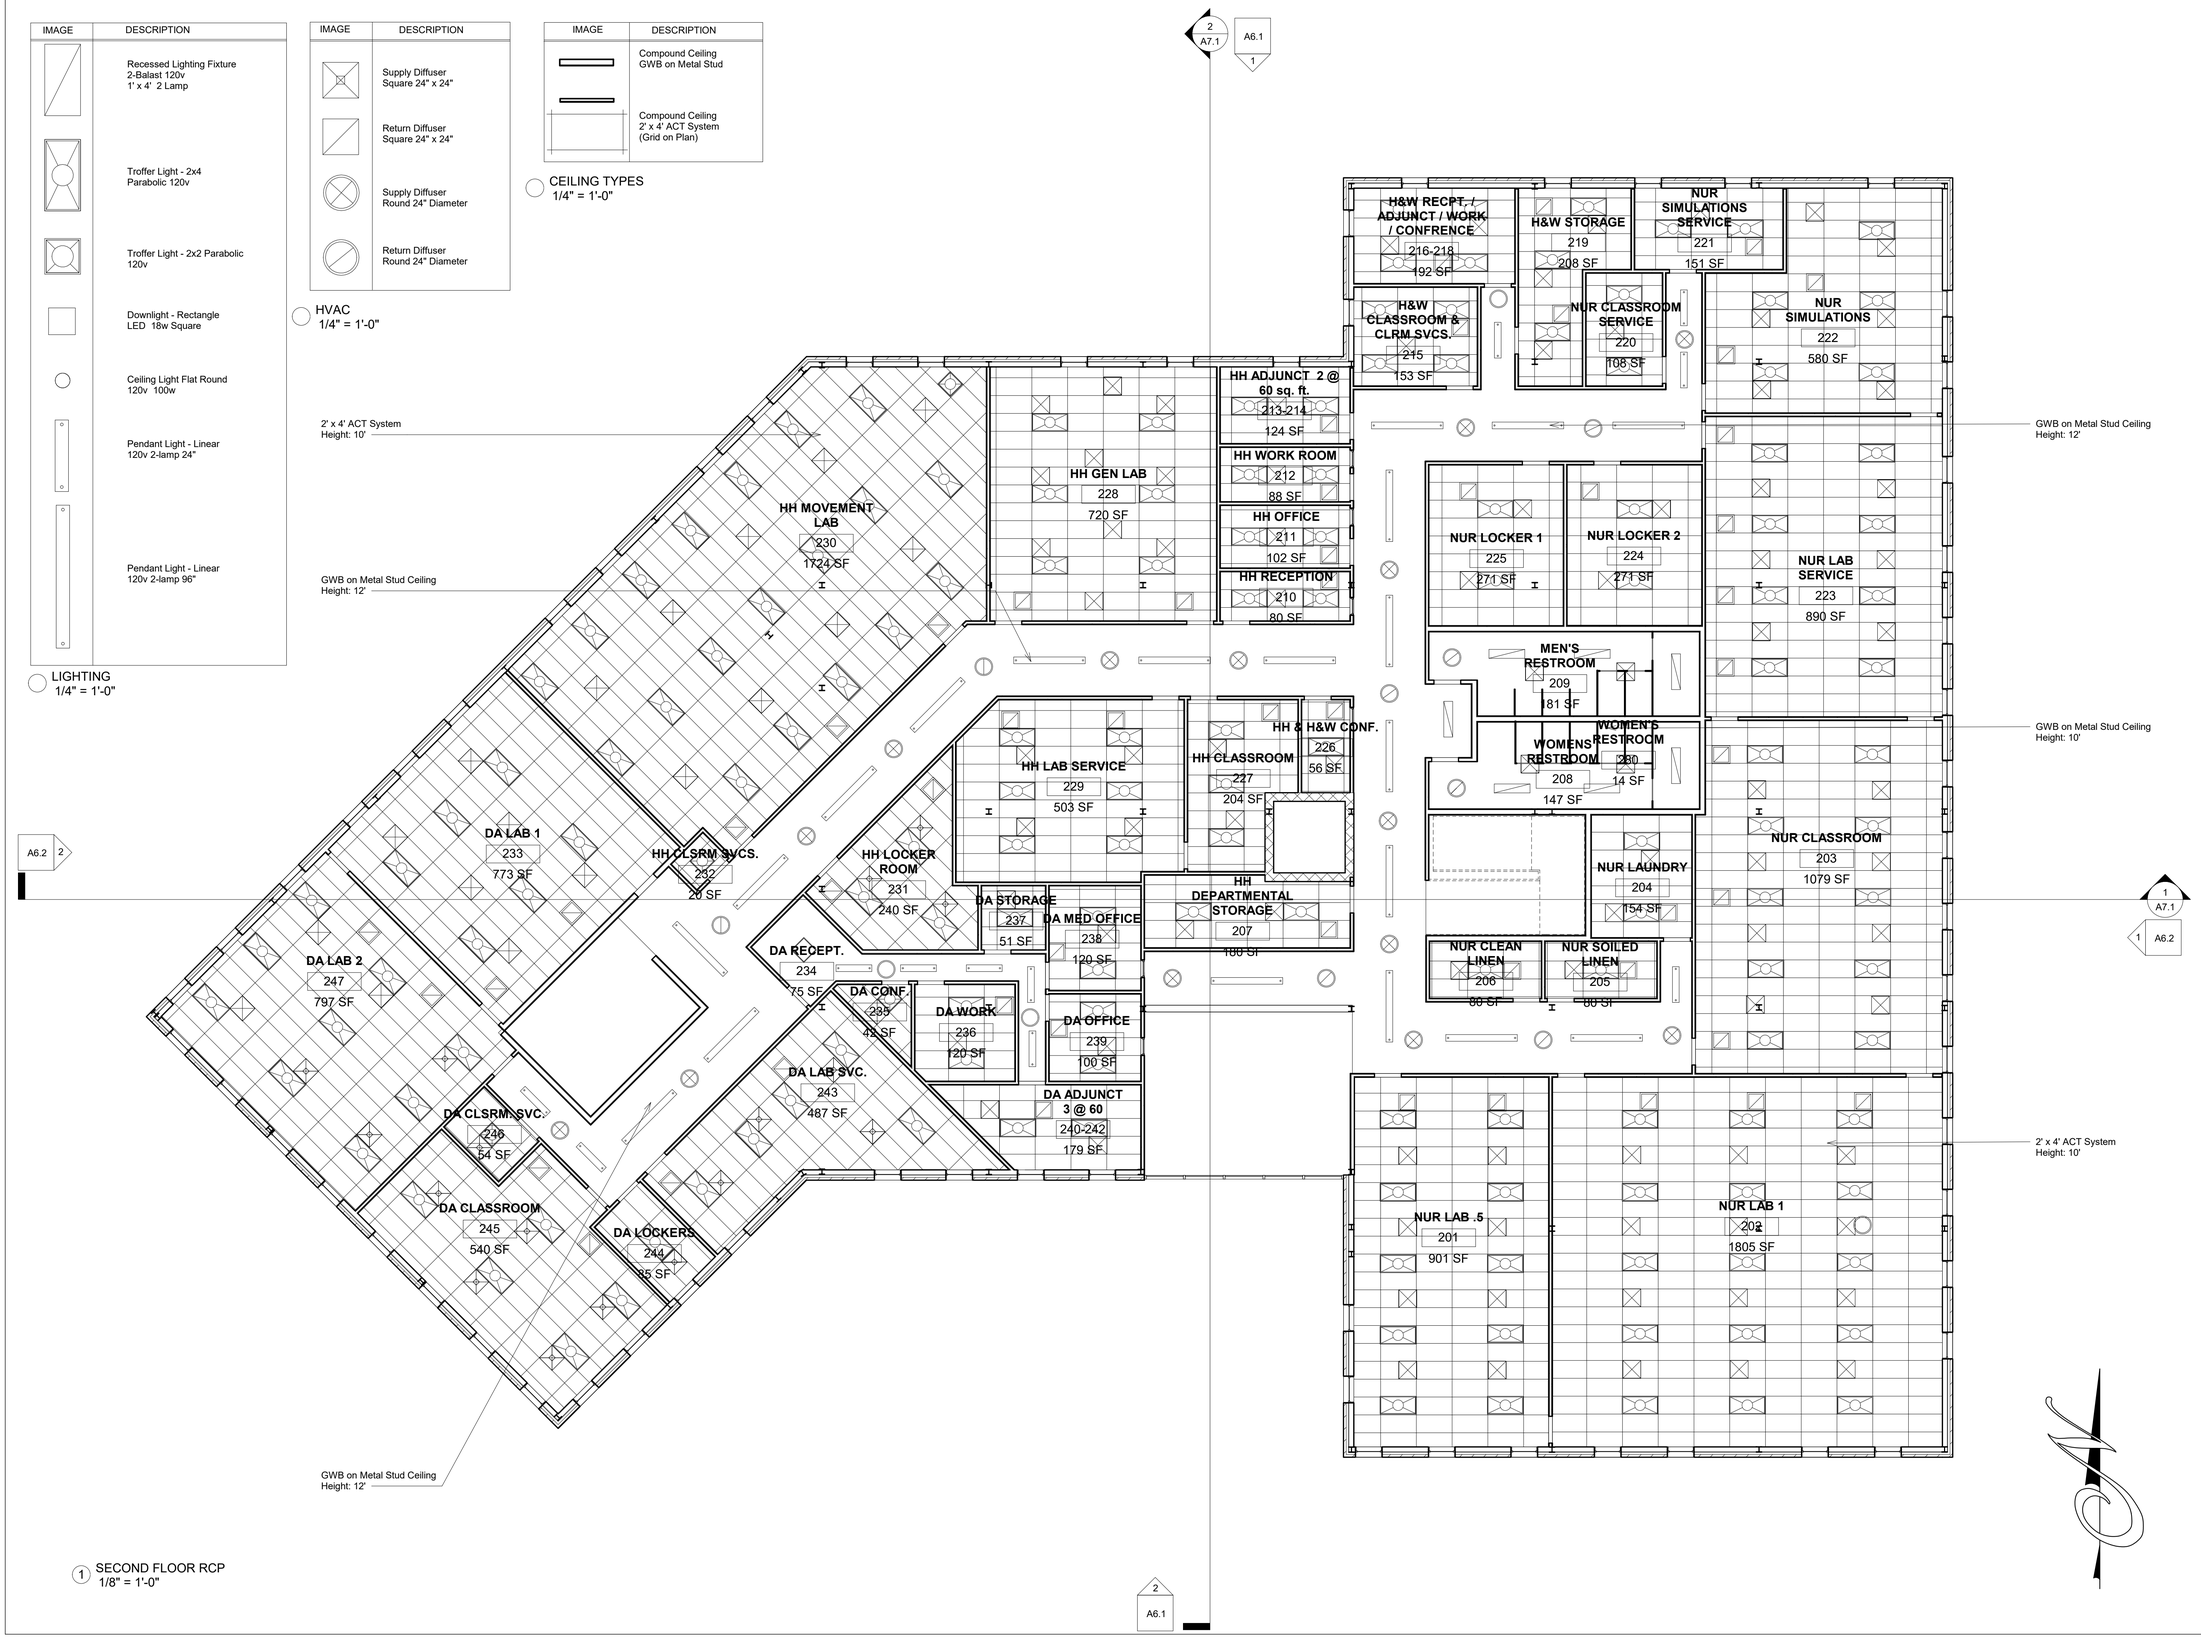

1 SECOND FLOOR RCP
1/8" = 1'-0"

DESIGNS

Commerical Construction Drawings

AEC 123

Fall 2018

No.	Description	Date

ARCHITECTS STAMP

NOTES:

PROJECT

FRCC ALLIED HEALTH AND NURSING BUILDING

SHEET TITLE
SECOND FLOOR RCP

DRAWN BY:
PANDI SPENCE

A5.2

DATE:
12-11-2018

IMAGE	DESCRIPTION
	Recessed Lighting Fixture 2-Balast 120v 1' x 4' 2 Lamp
	Troffer Light - 2x4 Parabolic 120v
	Troffer Light - 2x2 Parabolic 120v
	Downlight - Rectangle LED 18w Square
	Ceiling Light Flat Round 120v 100w
	Pendant Light - Linear 120v 2-lamp 24"
	Pendant Light - Linear 120v 2-lamp 96"


LIGHTING
1/4" = 1'-0"

IMAGE	DESCRIPTION
	Supply Diffuser Square 24" x 24"
	Return Diffuser Square 24" x 24"
	Supply Diffuser Round 24" Diameter
	Return Diffuser Round 24" Diameter

HVAC
1/4" = 1'-0"

IMAGE	DESCRIPTION
	Compound Ceiling GWB on Metal Stud
	Compound Ceiling 2' x 4' ACT System (Grid on Plan)

CEILING TYPES
1/4" = 1'-0"

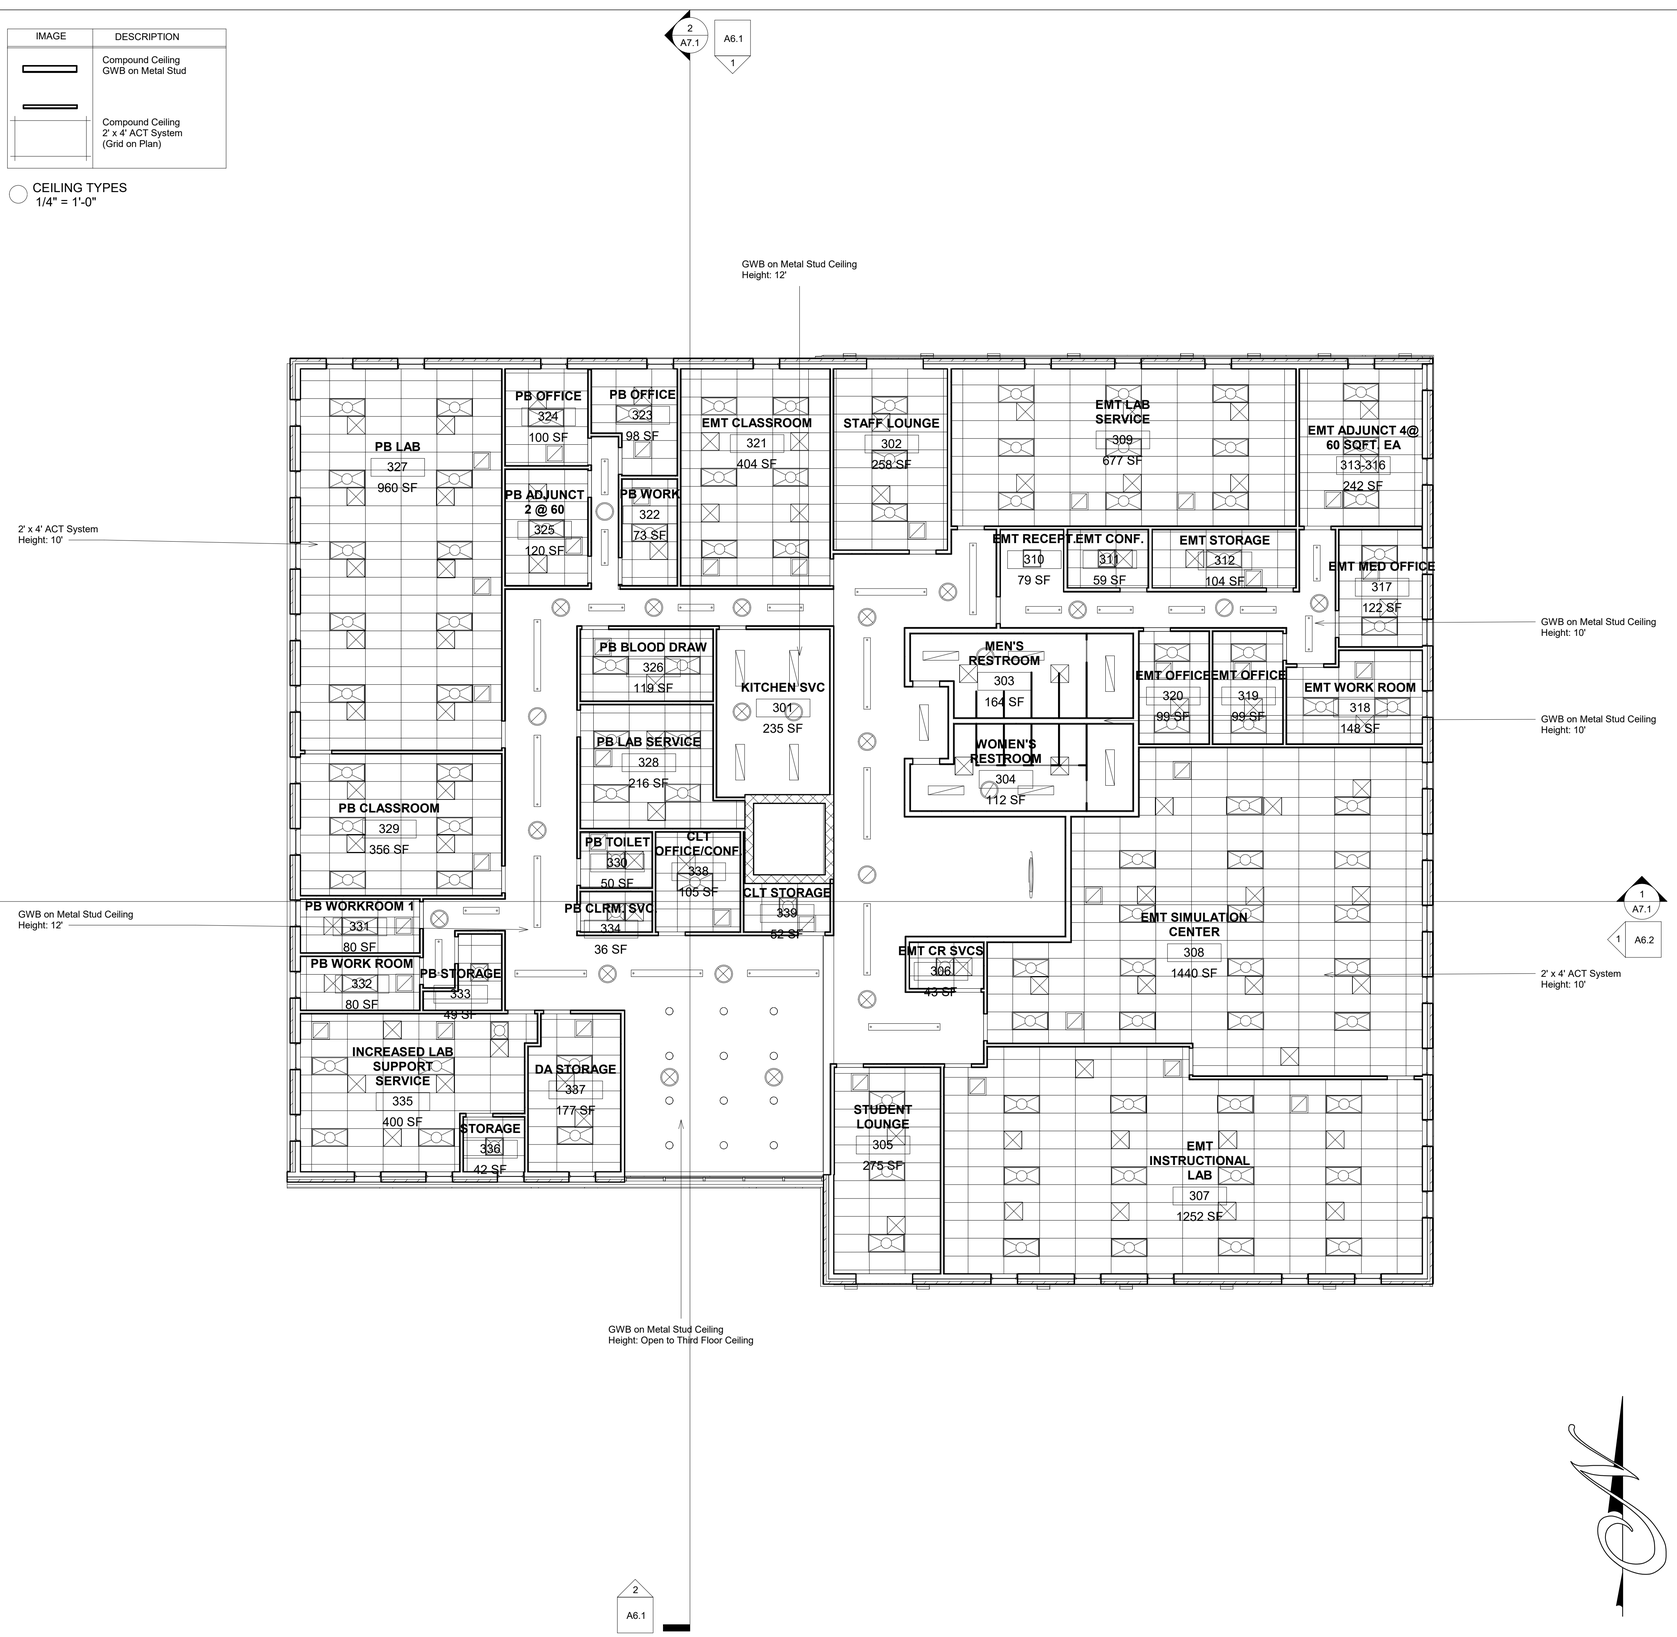

1 THIRD FLOOR RCP
1/8" = 1'-0"

DESIGNS

Commerical
Construction Drawings

AEC 123

Fall 2018

No.	Description	Date

ARCHITECTS STAMP

NOTES:

PROJECT


FRCC ALLIED
HEALTH AND
NURSING BUILDING


SHEET TITLE
THIRD FLOOR RCP

DRAWN BY:
PANDI SPENCE

A5.3

DATE:
12-11-2018

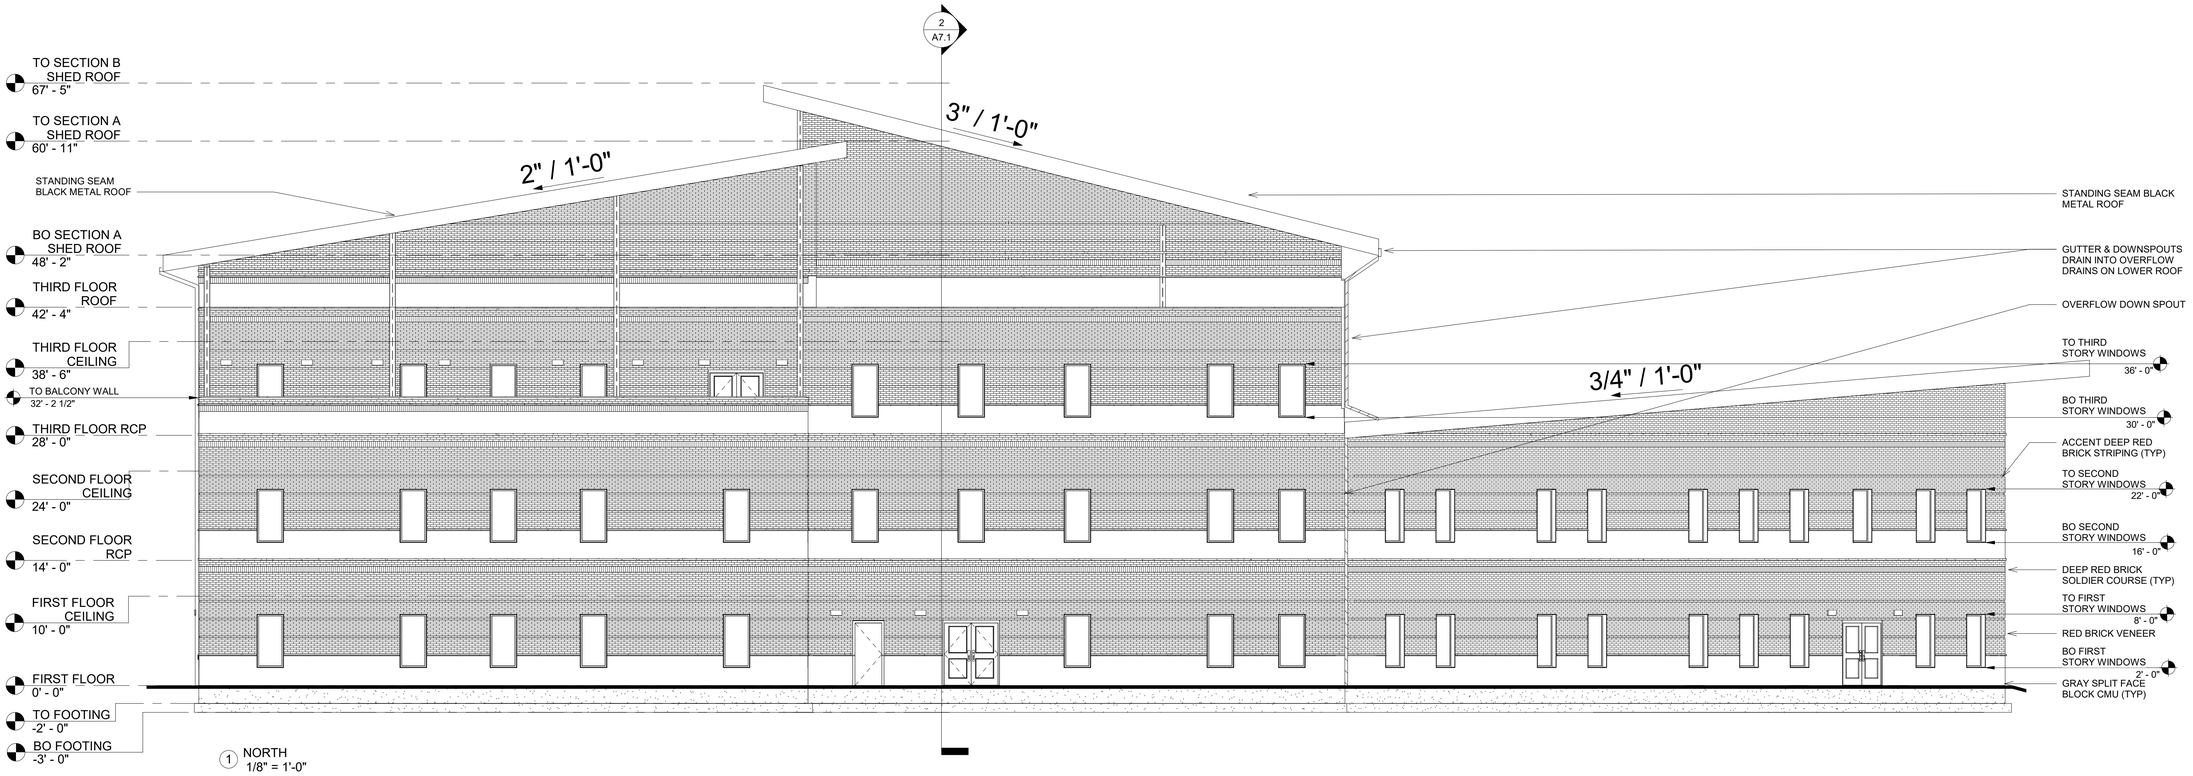

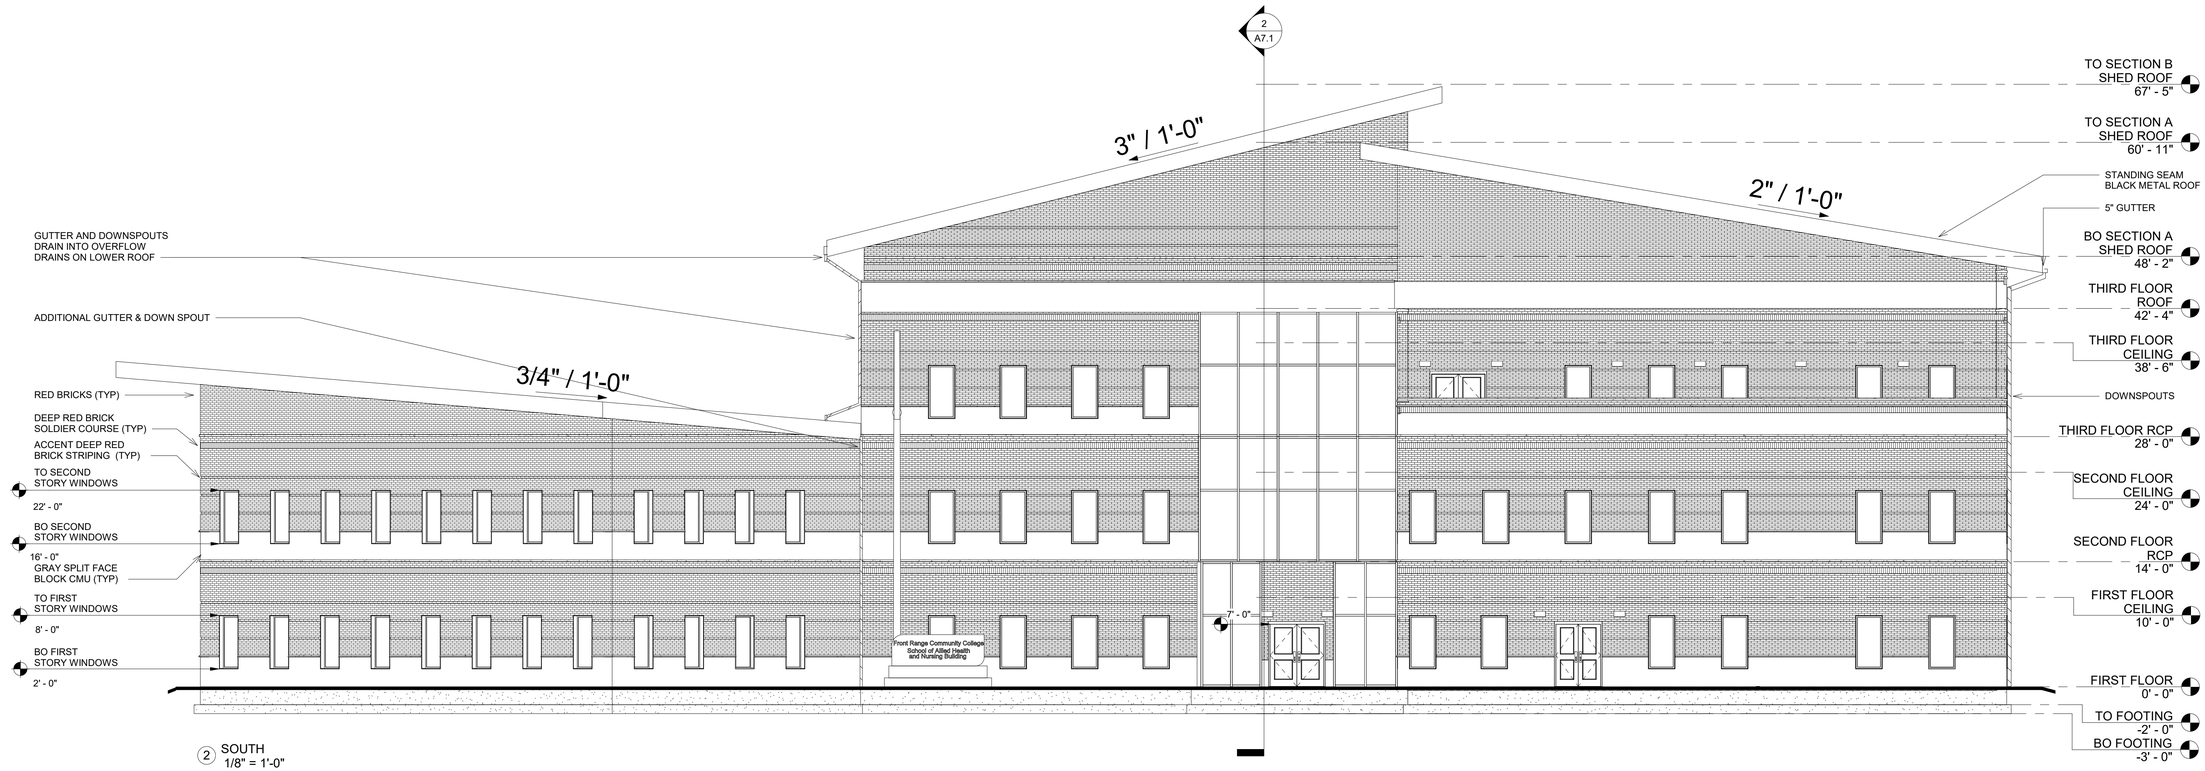

DESIGNS

Commerical
Construction Drawings

AEC 123

Fall 2018

No.	Description	Date

ARCHITECTS STAMP

NOTES:

PROJECT

FRCC ALLIED
HEALTH AND
NURSING BUILDING

SHEET TITLE

ELEV. - NORTH /SOUTH


DRAWN BY:


PANDI SPENCE

A6.1

DATE:

12-11-2018

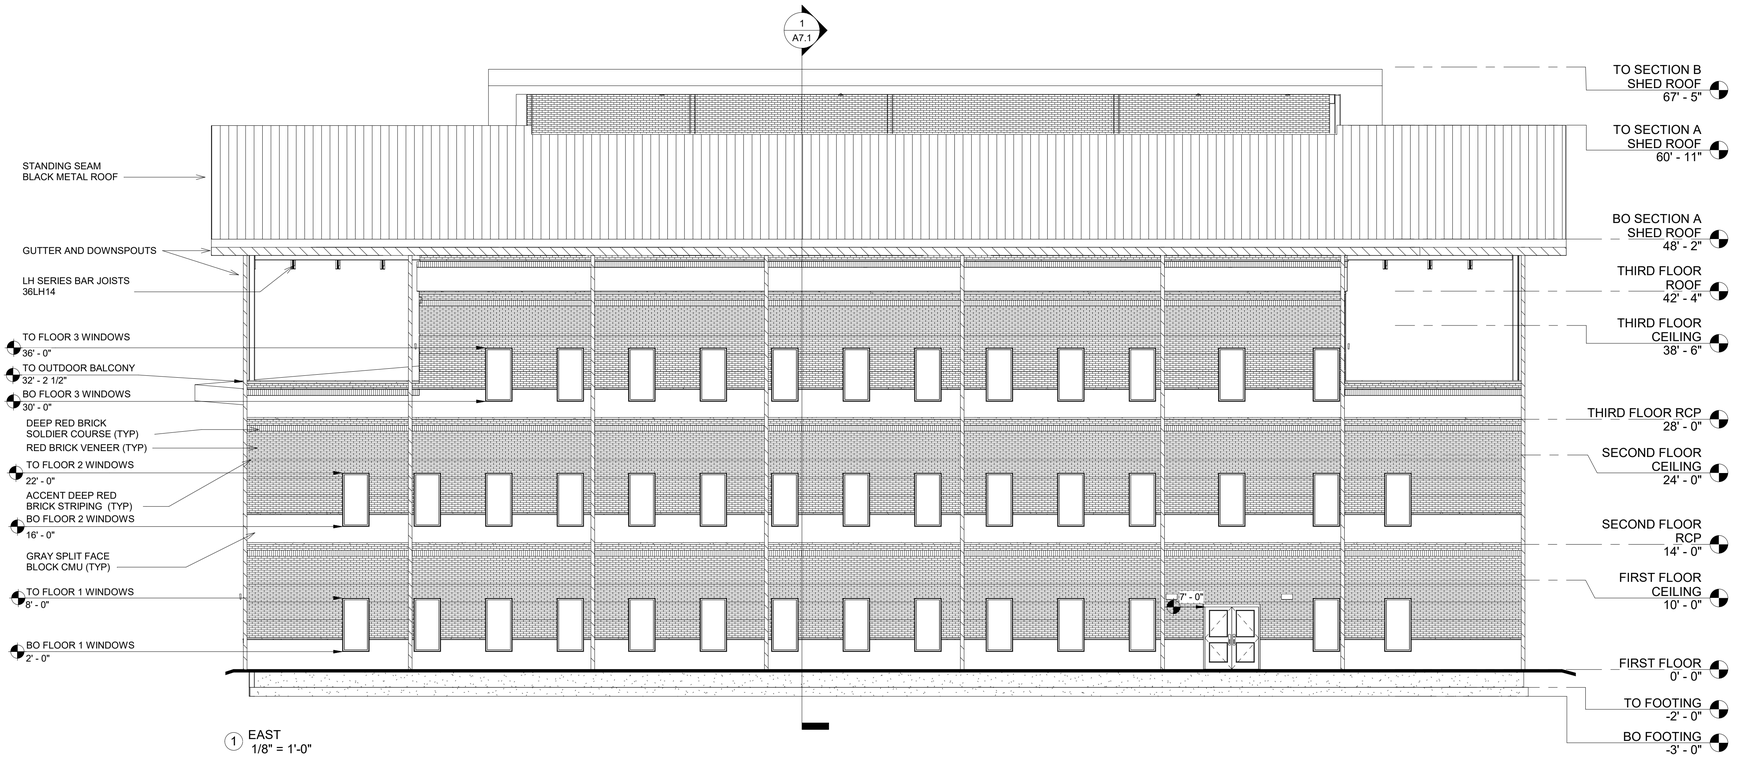

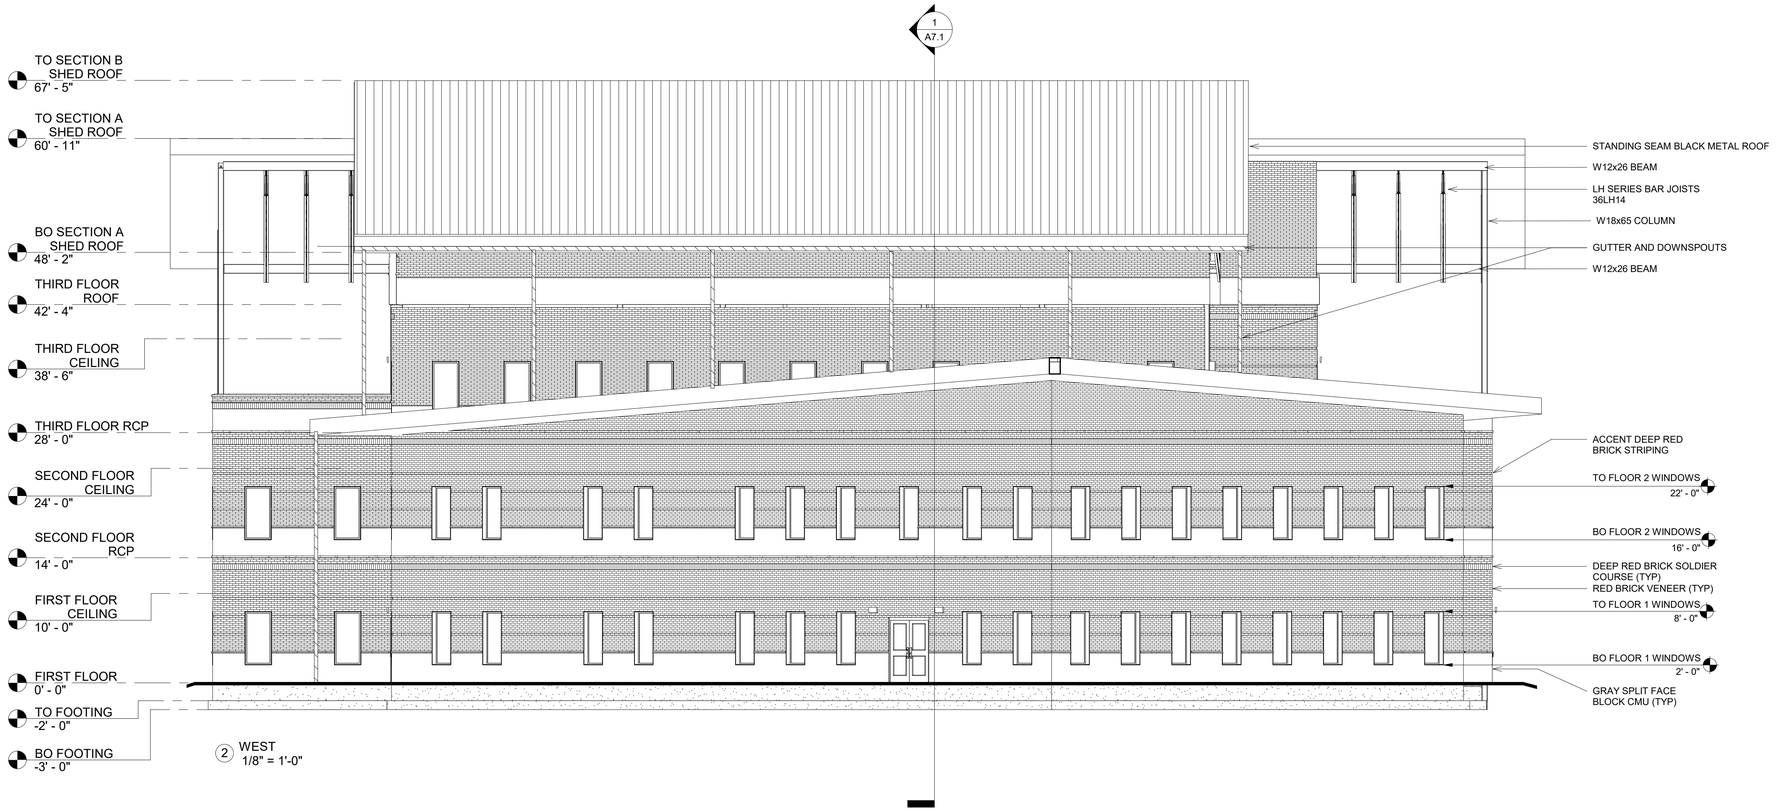

DESIGNS

Commerical
Construction Drawings

AEC 123

Fall 2018

No.	Description	Date

ARCHITECTS STAMP

NOTES:

PROJECT


FRCC ALLIED
HEALTH AND
NURSING BUILDING

SHEET TITLE
ELEV. - EAST /WEST


DRAWN BY:
PANDI SPENCE

A6.2

DATE:
12-11-2018

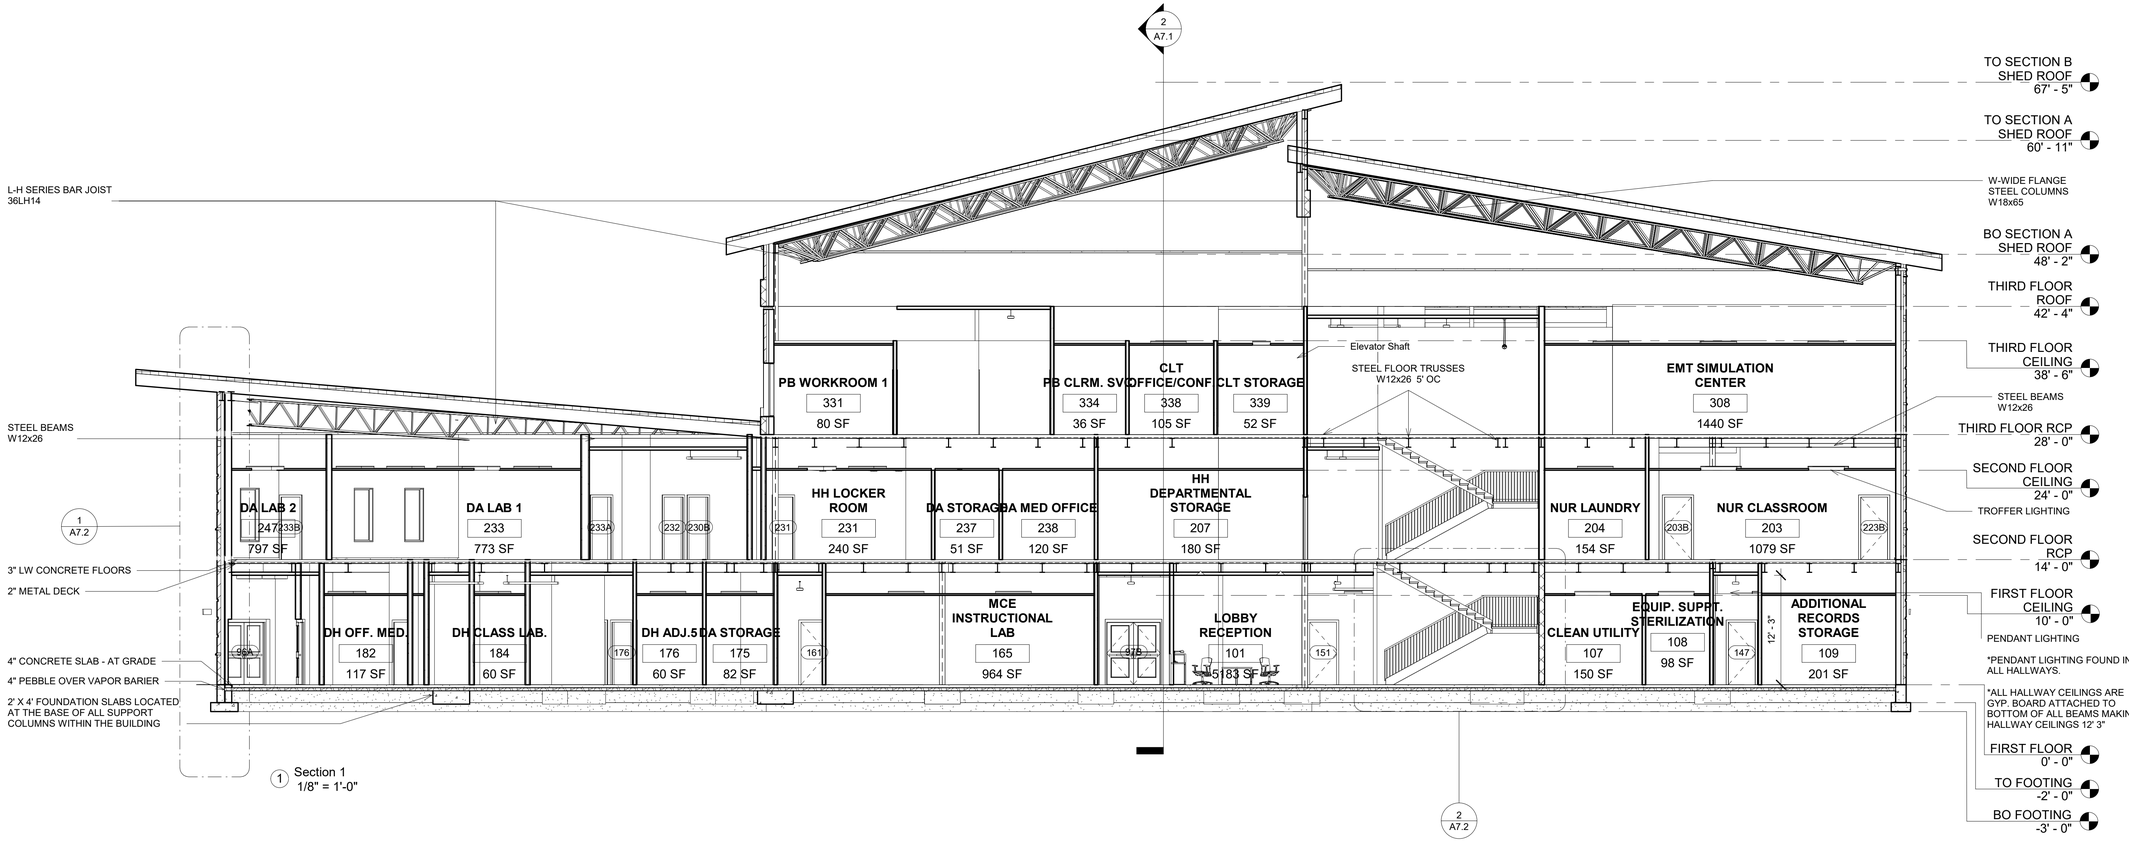

1 Section 1
1/8" = 1'-0"

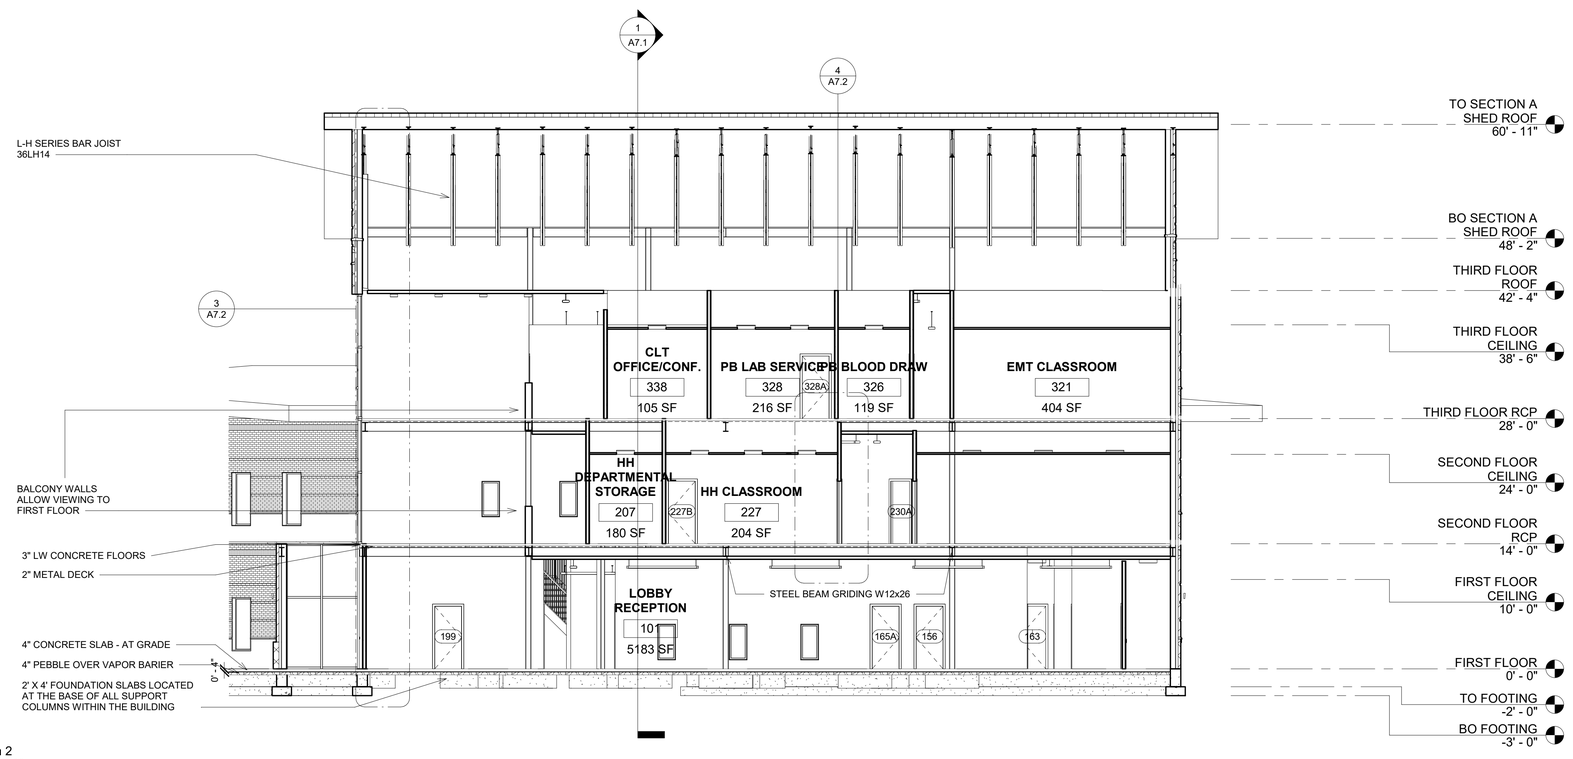

2 Section 2
1/8" = 1'-0"

DESIGNS

Commerical Construction Drawings

AEC 123

Fall 2018

No.	Description	Date

ARCHITECTS STAMP

NOTES:

PROJECT


FRCC ALLIED HEALTH AND NURSING BUILDING

SHEET TITLE
SECTIONS


DRAWN BY:
PANDI SPENCE

A7.1


DATE:
12-11-2018

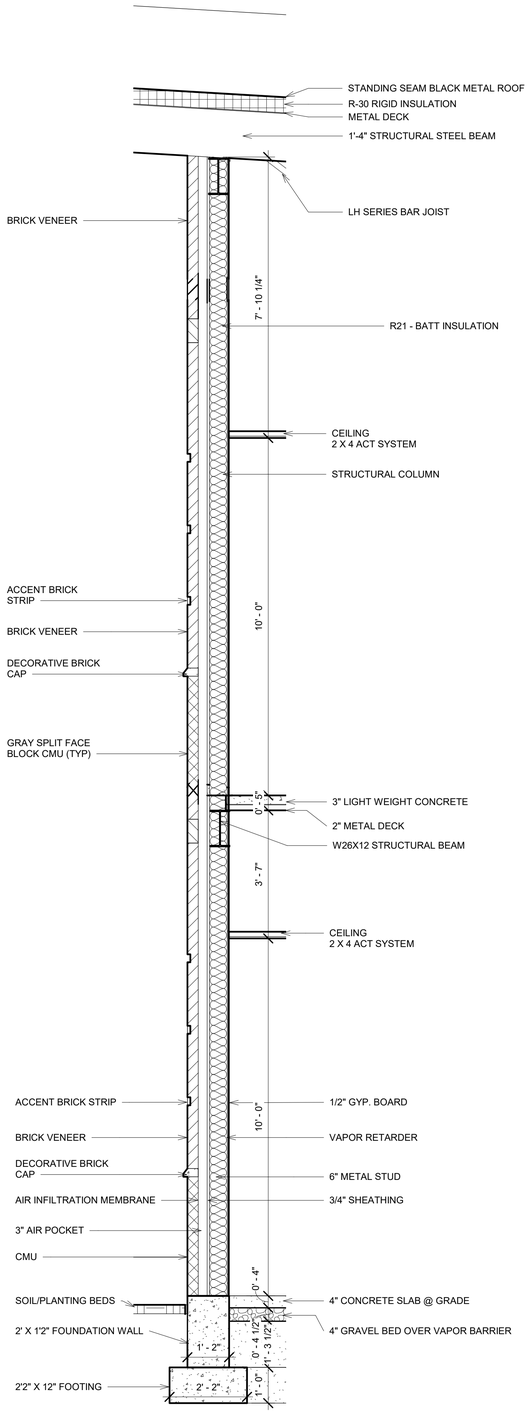


1 Section 1 - Callout 1
1/2" = 1'-0"

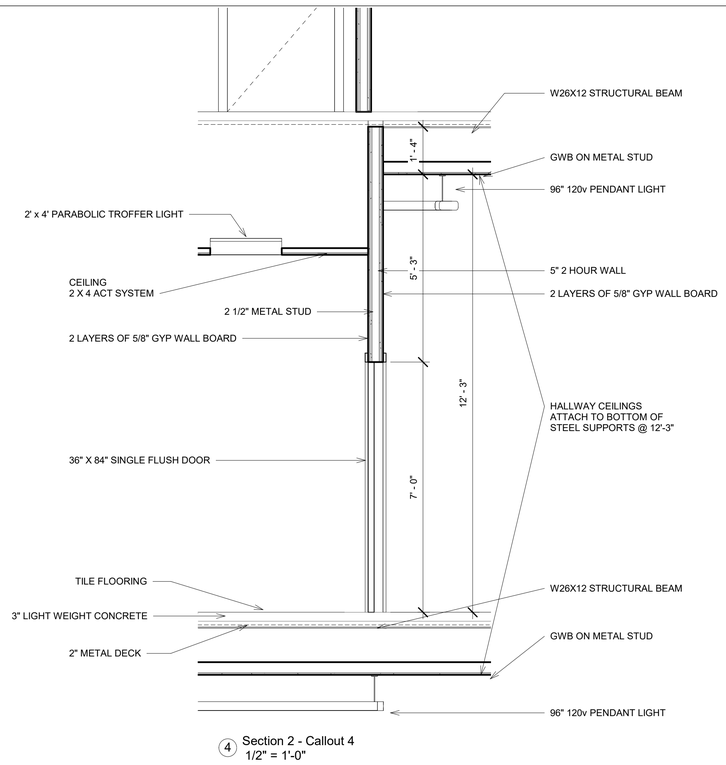

4 Section 2 - Callout 4
1/2" = 1'-0"

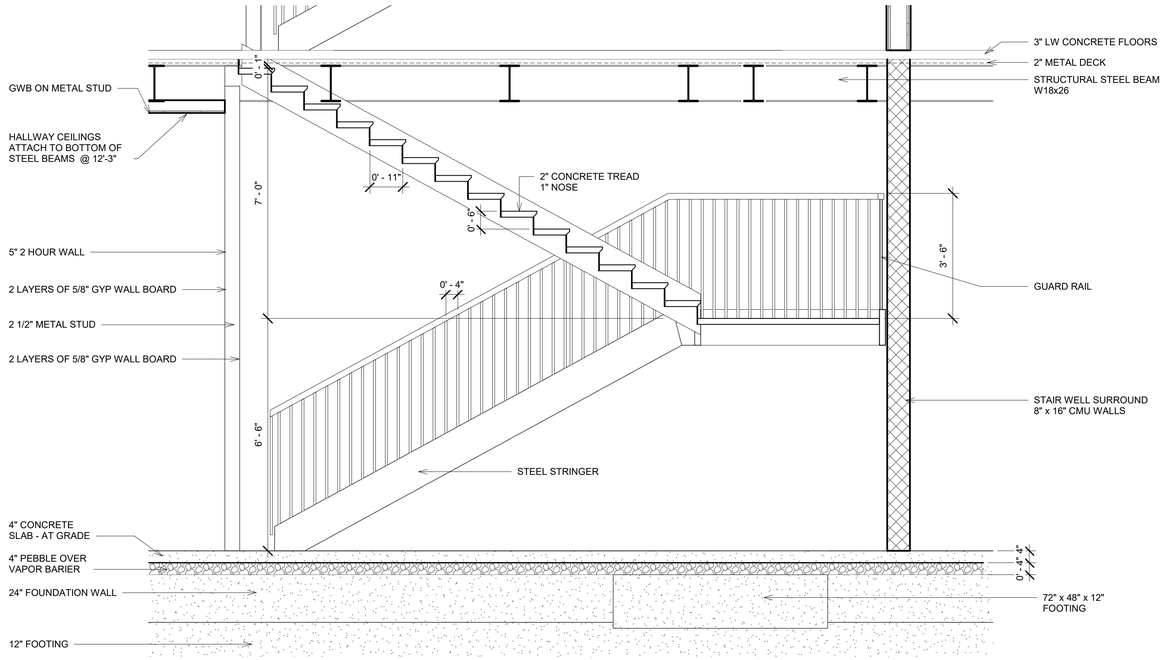

2 Section 1 - Callout 2
1/2" = 1'-0"

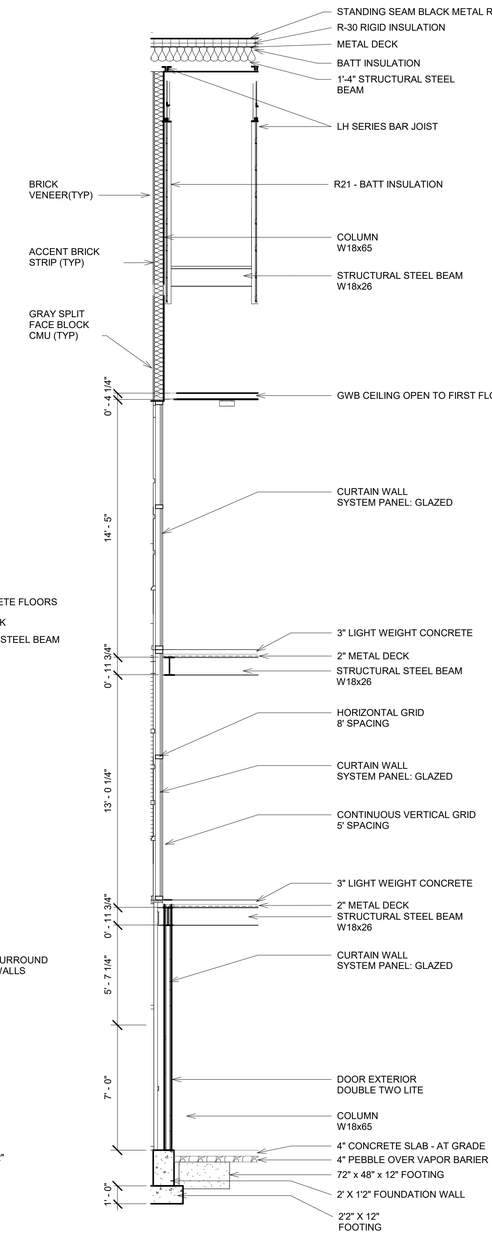

3 Section 2 - Callout 3
1/4" = 1'-0"

DESIGNS

Commerical
Construction Drawings

AEC 123

Fall 2018

No.	Description	Date

ARCHITECTS STAMP

NOTES:

PROJECT

FRCC ALLIED
HEALTH AND
NURSING BUILDING

SHEET TITLE
SECTION DETAILS

DRAWN BY:
PANDI SPENCE


A7.2

DATE:
12-11-2018

DOOR SCHEDULE: FLOOR 1

Door Schedule 1st Floor								
Mark	Function	Location To	Width	Height	Thickness	Type	Frame Type	Fire Rating
96A	Exterior	Vestibule	6' - 0"	7' - 0"	0' - 1 3/4"	Door-Exterior-Double-Two_Lite	A	1 Hour
96B	Exterior	Hall	6' - 0"	7' - 0"	0' - 1 3/4"	Door-Exterior-Double-Two_Lite	A	1 Hour
97A	Exterior	Vestibule	6' - 0"	7' - 0"	0' - 1 3/4"	Door-Exterior-Double-Two_Lite	A	1 Hour
97B	Exterior	Hall	6' - 0"	7' - 0"	0' - 1 3/4"	Door-Exterior-Double-Two_Lite	A	1 Hour
98A	Exterior	Vestibule	6' - 0"	7' - 0"	0' - 1 3/4"	Door-Exterior-Double-Two_Lite	A	1 Hour
98B	Exterior	Hall	6' - 0"	7' - 0"	0' - 1 3/4"	Door-Exterior-Double-Two_Lite	A	1 Hour
99A	Exterior	Vestibule	5' - 0"	7' - 0"	0' - 1 3/4"	Door-Exterior-Double-Two_Lite 2	A	1 Hour
99B	Exterior	Hall	5' - 0"	7' - 0"	0' - 1 3/4"	Door-Exterior-Double-Two_Lite 2	A	1 Hour
100A	Exterior	Vestibule	6' - 0"	7' - 0"	0' - 1 3/4"	Door-Exterior-Double-Two_Lite	A	1 Hour
100B	Exterior	Hall	6' - 0"	7' - 0"	0' - 1 3/4"	Door-Exterior-Double-Two_Lite	A	1 Hour
106	Interior	Restroom	3' - 0"	7' - 0"	0' - 2"	36" x 84"	B	1 Hour
108	Interior	Sterilization	3' - 0"	7' - 0"	0' - 2"	36" x 84"	B	1 Hour
110A	Interior	Bldg. Storage	3' - 0"	7' - 0"	0' - 2"	36" x 84"	B	1 Hour
110B	Interior	Bldg. Storage	3' - 0"	7' - 0"	0' - 2"	36" x 84"	B	1 Hour
111A	Interior	Shipping/ Receiving	3' - 0"	7' - 0"	0' - 2"	36" x 84"	B	1 Hour
111B	Interior	Shipping/ Receiving	3' - 0"	7' - 0"	0' - 2"	36" x 84"	B	1 Hour
113	Interior	NUR Copy	3' - 0"	7' - 0"	0' - 2"	36" x 84"	B	1 Hour
114	Interior	NUR Office	3' - 0"	7' - 0"	0' - 2"	36" x 84"	B	1 Hour
120	Interior	NUR Office	3' - 0"	7' - 0"	0' - 2"	36" x 84"	B	1 Hour
121	Interior	NUR Office	3' - 0"	7' - 0"	0' - 2"	36" x 84"	B	1 Hour
122	Interior	NUR Office	3' - 0"	7' - 0"	0' - 2"	36" x 84"	B	1 Hour
123	Interior	NUR Office	3' - 0"	7' - 0"	0' - 2"	36" x 84"	A	1 Hour
125	Interior	NUR Office	3' - 0"	7' - 0"	0' - 2"	36" x 84"	B	1 Hour
126	Interior	NUR Office	3' - 0"	7' - 0"	0' - 2"	36" x 84"	B	1 Hour
127	Interior	NUR Office	3' - 0"	7' - 0"	0' - 2"	36" x 84"	B	1 Hour
128	Interior	NUR Office	3' - 0"	7' - 0"	0' - 2"	36" x 84"	B	1 Hour
129	Interior	NUR Office	3' - 0"	7' - 0"	0' - 2"	36" x 84"	B	1 Hour
130	Interior	NUR Office	3' - 0"	7' - 0"	0' - 2"	36" x 84"	B	1 Hour
131	Interior	NUR Office	3' - 0"	7' - 0"	0' - 2"	36" x 84"	B	1 Hour
132	Interior	NUR Office	3' - 0"	7' - 0"	0' - 2"	36" x 84"	B	1 Hour
133	Interior	NUR Conf.	3' - 0"	7' - 0"	0' - 2"	36" x 84"	B	1 Hour
134	Interior	NUR Storage	3' - 0"	7' - 0"	0' - 2"	36" x 84"	B	1 Hour
135 -138	Interior	NUR Office	3' - 0"	7' - 0"	0' - 2"	36" x 84"	B	1 Hour
140	Interior	CNA Copy	3' - 0"	7' - 0"	0' - 2"	36" x 84"	B	1 Hour
141	Interior	CNA Office	3' - 0"	7' - 0"	0' - 2"	36" x 84"	B	1 Hour
143-146	Interior	CNA Office	3' - 0"	7' - 0"	0' - 2"	36" x 84"	B	1 Hour
147	Interior	CNA Classroom	3' - 0"	7' - 0"	0' - 2"	36" x 84"	B	1 Hour
148	Interior	CNA Conf.	3' - 0"	7' - 0"	0' - 2"	36" x 84"	B	1 Hour

Door Schedule 1st Floor								
Mark	Function	Location To	Width	Height	Thickness	Type	Frame Type	Fire Rating
149	Interior	CNA Lab	3' - 0"	7' - 0"	0' - 2"	36" x 84"	B	1 Hour
150	Interior	CNA Toilet	3' - 0"	7' - 0"	0' - 2"	36" x 84"	B	1 Hour
151	Interior	CNA Classroom	3' - 0"	7' - 0"	0' - 2"	36" x 84"	B	1 Hour
152	Interior	CNA Lab	3' - 0"	7' - 0"	0' - 2"	36" x 84"	B	1 Hour
153	Interior	CNA Clrm Svc.	3' - 0"	7' - 0"	0' - 2"	36" x 84"	B	1 Hour
154	Interior	CNA Storage	3' - 0"	7' - 0"	0' - 2"	36" x 84"	B	1 Hour
155	Interior	MCE Office	3' - 0"	7' - 0"	0' - 2"	36" x 84"	B	1 Hour
156	Interior	MCE Lab Svcs	3' - 0"	7' - 0"	0' - 2"	36" x 84"	B	1 Hour
157	Interior	MCE Office	3' - 0"	7' - 0"	0' - 2"	36" x 84"	B	1 Hour
158	Interior	MCE Storage	3' - 0"	7' - 0"	0' - 2"	36" x 84"	B	1 Hour
159	Interior	MCE Office	3' - 0"	7' - 0"	0' - 2"	36" x 84"	B	1 Hour
160	Interior	MCE Office	3' - 0"	7' - 0"	0' - 2"	36" x 84"	B	1 Hour
161	Interior	MCE Copy	3' - 0"	7' - 0"	0' - 2"	36" x 84"	B	1 Hour
162	Interior	MCE Office	3' - 0"	7' - 0"	0' - 2"	36" x 84"	B	1 Hour
163	Interior	MCE Office	3' - 0"	7' - 0"	0' - 2"	36" x 84"	B	1 Hour
164	Interior	MCE Office	3' - 0"	7' - 0"	0' - 2"	36" x 84"	B	1 Hour
165A	Interior	MCE Lab	3' - 0"	7' - 0"	0' - 2"	36" x 84"	B	1 Hour
165B	Interior	MCE Lab	3' - 0"	7' - 0"	0' - 2"	36" x 84"	B	1 Hour
165C	Interior	MCE Lab	3' - 0"	7' - 0"	0' - 2"	36" x 84"	B	1 Hour
166-174	Interior	MCE Office	3' - 0"	7' - 0"	0' - 2"	36" x 84"	B	1 Hour
175	Interior	DA Storage	3' - 0"	7' - 0"	0' - 2"	36" x 84"	B	1 Hour
176	Interior	DH Office	3' - 0"	7' - 0"	0' - 2"	36" x 84"	B	1 Hour
177	Interior	DH Office	3' - 0"	7' - 0"	0' - 2"	36" x 84"	B	1 Hour
178	Interior	DH Office	3' - 0"	7' - 0"	0' - 2"	36" x 84"	B	1 Hour
178	Interior	DH Office	3' - 0"	7' - 0"	0' - 2"	36" x 84"	B	1 Hour
179	Interior	DH Office	3' - 0"	7' - 0"	0' - 2"	36" x 84"	B	1 Hour
180	Interior	DH Office	3' - 0"	7' - 0"	0' - 2"	36" x 84"	B	1 Hour
181	Interior	DH Copy	3' - 0"	7' - 0"	0' - 2"	36" x 84"	B	1 Hour
182	Interior	DH Office	3' - 0"	7' - 0"	0' - 2"	36" x 84"	B	1 Hour
183	Interior	DH Office	3' - 0"	7' - 0"	0' - 2"	36" x 84"	B	1 Hour
184	Interior	DH Office	3' - 0"	7' - 0"	0' - 2"	36" x 84"	B	1 Hour
185	Interior	DH Office	3' - 0"	7' - 0"	0' - 2"	36" x 84"	B	1 Hour
186	Interior	DH Classroom	3' - 0"	7' - 0"	0' - 2"	36" x 84"	B	1 Hour
187	Interior	DH Lockers	3' - 0"	7' - 0"	0' - 2"	36" x 84"	B	1 Hour
188	Interior	DH Lockers	3' - 0"	7' - 0"	0' - 2"	36" x 84"	B	1 Hour
189	Interior	DH Records	3' - 0"	7' - 0"	0' - 2"	36" x 84"	B	1 Hour
190	Interior	DH Classroom	3' - 0"	7' - 0"	0' - 2"	36" x 84"	B	1 Hour
191	Interior	DH Office	3' - 0"	7' - 0"	0' - 2"	36" x 84"	B	1 Hour
192	Interior	DH Office	3' - 0"	7' - 0"	0' - 2"	36" x 84"	B	1 Hour
193	Interior	DH Office	3' - 0"	7' - 0"	0' - 2"	36" x 84"	B	1 Hour
194	Interior	DH Office	3' - 0"	7' - 0"	0' - 2"	36" x 84"	B	1 Hour
195	Interior	DH Conference Rm.	3' - 0"	7' - 0"	0' - 2"	36" x 84"	B	1 Hour
196	Interior	DH Classroom	3' - 0"	7' - 0"	0' - 2"	36" x 84"	B	1 Hour
197	Interior	DH SVCS	3' - 0"	7' - 0"	0' - 2"	36" x 84"	B	1 Hour
198	Interior	DH Storage	3' - 0"	7' - 0"	0' - 2"	36" x 84"	B	1 Hour
199	Interior	PH Office	3' - 0"	7' - 0"	0' - 2"	36" x 84"	B	1 Hour

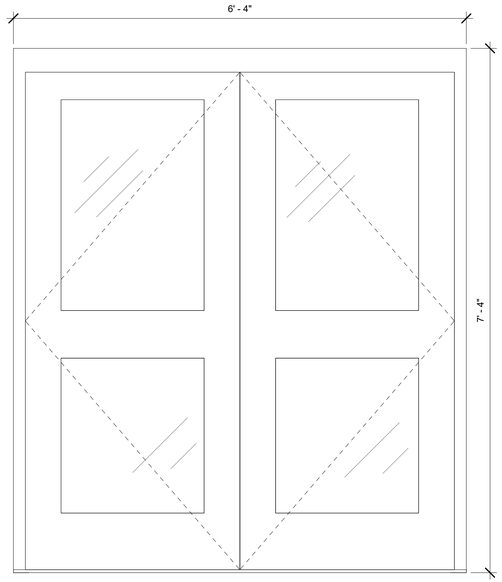

TYPE A DOOR


SPECIFICATIONS

- Series 400 Medium Stile
- Butt Hinged Doors
- MONOLITHIC TEMPERED GLASS CLEAR ANODIZED
- DC SINGLE DOOR 36" X 84" (914 X 2134 MM) WITH
- 3-1/2" (89 MM) STILES AND 3-3/16" (81 MM) TOP RAIL (NO GLASS)

DOOR FRAME

SPECIFICATIONS

- WGS - Assembled Frame; Squared, Welded Face Corners & Ground Smooth
- 16 Gauge Cold Rolled Steel
- Factory Applied Baked-On Rust Inhibiting Primer
- Unequal Rabbet, 2-inch Face Standard
- 5/8" Stop Height
- 4-7/8" Universal ASA Strike Preparation
- Includes Floor Base Anchor
- 9/32" Door Silencer Preparation
- Warnock Hersey Fire Label (20 Minute to 3 Hour)

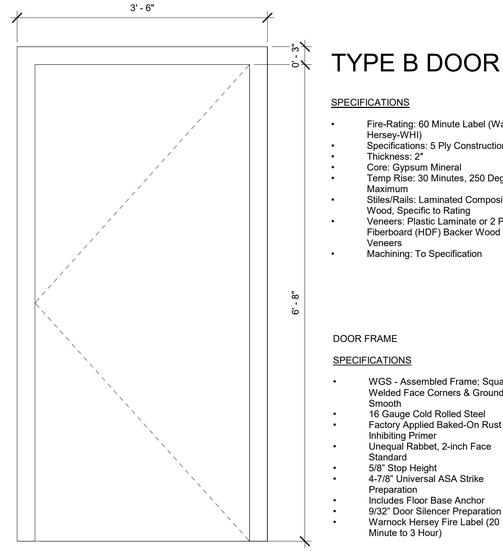

TYPE B DOOR

SPECIFICATIONS

- Fire-Rating: 60 Minute Label (Warnock Hersey-WHI)
- Specifications: 5 Ply Construction
- Thickness: 2"
- Core: Gypsum Mineral
- Temp Rise: 30 Minutes, 250 Degrees Maximum
- Stiles/Rails: Laminated Composite to Wood, Specific to Rating
- Veneers: Plastic Laminate or 2 Ply Fiberboard (HDF) Backer Wood Veneers
- Machining: To Specification

DOOR FRAME

SPECIFICATIONS

- WGS - Assembled Frame; Squared, Welded Face Corners & Ground Smooth
- 16 Gauge Cold Rolled Steel
- Factory Applied Baked-On Rust Inhibiting Primer
- Unequal Rabbet, 2-inch Face Standard
- 5/8" Stop Height
- 4-7/8" Universal ASA Strike Preparation
- Includes Floor Base Anchor
- 9/32" Door Silencer Preparation
- Warnock Hersey Fire Label (20 Minute to 3 Hour)

DOOR TYPES
1" = 1'-0"

DESIGNS

Commerical Construction Drawings

AEC 123

Fall 2018

No.	Description	Date

ARCHITECTS STAMP

NOTES:

PROJECT

FRCC ALLIED HEALTH AND NURSING BUILDING

SHEET TITLE

DOOR SCHEDULE P1

DRAWN BY:

PANDI SPENCE

A8.1

DATE:

12-11-2018

DOOR SCHEDULE: FLOOR 2 & FLOOR 3

Door Schedule 2nd Floor

Mark	Function	Location To	Width	Height	Thickness	Type	Frame Type	Fire Rating
201A	Interior	NUR Lab.5	3' - 0"	7' - 0"	0' - 2"	36" x 84"	B	1 Hour
201B	Interior	NUR Lab 1	3' - 0"	7' - 0"	0' - 2"	36" x 84"	B	1 Hour
202A	Interior	NUR Lab 1	3' - 0"	7' - 0"	0' - 2"	36" x 84"	B	1 Hour
202B	Interior	NUR Clrm.	3' - 0"	7' - 0"	0' - 2"	36" x 84"	B	1 Hour
203A	Interior	NUR Clrm.	3' - 0"	7' - 0"	0' - 2"	36" x 84"	B	1 Hour
203B	Interior	NUR Lab Svc.	3' - 0"	7' - 0"	0' - 2"	36" x 84"	B	1 Hour
204	Interior	NUR Laundry	3' - 0"	7' - 0"	0' - 2"	36" x 84"	B	1 Hour
205	Interior	NUR Soiled	3' - 0"	7' - 0"	0' - 2"	36" x 84"	B	1 Hour
206	Interior	NUR Clean	3' - 0"	7' - 0"	0' - 2"	36" x 84"	B	1 Hour
207	Interior	HH Storage	3' - 0"	7' - 0"	0' - 2"	36" x 84"	B	1 Hour
208	Interior	Restroom	3' - 0"	7' - 0"	0' - 2"	36" x 84"	B	1 Hour
209	Interior	Restroom	3' - 0"	7' - 0"	0' - 2"	36" x 84"	B	1 Hour
210	Interior	HH Recpt.	3' - 0"	7' - 0"	0' - 2"	36" x 84"	B	1 Hour
211	Interior	HH Office	3' - 0"	7' - 0"	0' - 2"	36" x 84"	B	1 Hour
212	Interior	HH Copy	3' - 0"	7' - 0"	0' - 2"	36" x 84"	B	1 Hour
213-214	Interior	HH Office	3' - 0"	7' - 0"	0' - 2"	36" x 84"	B	1 Hour
215	Interior	HW Clrm Svc.	3' - 0"	7' - 0"	0' - 2"	36" x 84"	B	1 Hour
216-218	Interior	HW Office	3' - 0"	7' - 0"	0' - 2"	36" x 84"	B	1 Hour
219	Interior	HW Storage	3' - 0"	7' - 0"	0' - 2"	36" x 84"	B	1 Hour
220	Interior	NUR Clrm Svc	3' - 0"	7' - 0"	0' - 2"	36" x 84"	B	1 Hour
221	Interior	NUR Sim Svc	3' - 0"	7' - 0"	0' - 2"	36" x 84"	B	1 Hour
222A	Interior	NUR Sim.	3' - 0"	7' - 0"	0' - 2"	36" x 84"	B	1 Hour
222B	Interior	NUR Lab Svc.	3' - 0"	7' - 0"	0' - 2"	36" x 84"	B	1 Hour
223A	Interior	NUR Lab Svc.	3' - 0"	7' - 0"	0' - 2"	36" x 84"	B	1 Hour
223B	Interior	NUR .Clrm	3' - 0"	7' - 0"	0' - 2"	36" x 84"	B	1 Hour
224	Interior	NUR Locker 2	3' - 0"	7' - 0"	0' - 2"	36" x 84"	B	1 Hour
225	Interior	NUR Locker 1	3' - 0"	7' - 0"	0' - 2"	36" x 84"	B	1 Hour
226	Interior	HH Conf.	3' - 0"	7' - 0"	0' - 2"	36" x 84"	B	1 Hour
227A	Interior	HH Clrm.	3' - 0"	7' - 0"	0' - 2"	36" x 84"	B	1 Hour
227B	Interior	HH Lab Svc.	3' - 0"	7' - 0"	0' - 2"	36" x 84"	B	1 Hour
228A	Interior	HH Gen Lab	3' - 0"	7' - 0"	0' - 2"	36" x 84"	B	1 Hour
228B	Interior	HH Gen Lab	3' - 0"	7' - 0"	0' - 2"	36" x 84"	B	1 Hour
229	Interior	Lab Svc.	3' - 0"	7' - 0"	0' - 2"	36" x 84"	B	1 Hour
230A	Interior	HH Movement	3' - 0"	7' - 0"	0' - 2"	36" x 84"	B	1 Hour
230B	Interior	HH Movement	3' - 0"	7' - 0"	0' - 2"	36" x 84"	B	1 Hour
231	Interior	HH Locker	3' - 0"	7' - 0"	0' - 2"	36" x 84"	B	1 Hour
232	Interior	HH Clrm. Svc.	3' - 0"	7' - 0"	0' - 2"	36" x 84"	B	1 Hour
233A	Interior	DA Lab 1	3' - 0"	7' - 0"	0' - 2"	36" x 84"	B	1 Hour
233B	Interior	DA Lab 2	3' - 0"	7' - 0"	0' - 2"	36" x 84"	B	1 Hour
234	Interior	DA Recpt.	3' - 0"	7' - 0"	0' - 2"	36" x 84"	B	1 Hour
235	Interior	DA Conf.	3' - 0"	7' - 0"	0' - 2"	36" x 84"	B	1 Hour
236	Interior	DA Work	3' - 0"	7' - 0"	0' - 2"	36" x 84"	B	1 Hour
237	Interior	DA Storage	3' - 0"	7' - 0"	0' - 2"	36" x 84"	B	1 Hour
238	Interior	DA Office	3' - 0"	7' - 0"	0' - 2"	36" x 84"	B	1 Hour
239	Interior	DA Office	3' - 0"	7' - 0"	0' - 2"	36" x 84"	B	1 Hour
240-242	Interior	DA Office	3' - 0"	7' - 0"	0' - 2"	36" x 84"	B	1 Hour
243	Interior	DA Lab Svc.	3' - 0"	7' - 0"	0' - 2"	36" x 84"	B	1 Hour
244	Interior	DA Locker	3' - 0"	7' - 0"	0' - 2"	36" x 84"	B	1 Hour
245	Interior	DA Clrm.	3' - 0"	7' - 0"	0' - 2"	36" x 84"	B	1 Hour
246	Interior	DA Clrm Svc.	3' - 0"	7' - 0"	0' - 2"	36" x 84"	B	1 Hour
247A	Interior	DA Lab 2	3' - 0"	7' - 0"	0' - 2"	36" x 84"	B	1 Hour
247B	Interior	DA Lab 1	3' - 0"	7' - 0"	0' - 2"	36" x 84"	B	1 Hour

Door Schedule 3rd Floor

Mark	Function	Location To	Width	Height	Thickness	Type	Frame Type	Fire Rating
301	Interior	Kitchen	3' - 0"	7' - 0"	0' - 2"	36" x 84"	B	1 Hour
302A	Interior	Staff Lounge	3' - 0"	7' - 0"	0' - 2"	36" x 84"	B	1 Hour
302B	Exterior	Outdoor Balcony	6' - 0"	7' - 0"	0' - 1 3/4"	Door-Exterior-Double-Two_Lite	A	1 Hour
303	Interior	Restroom	3' - 0"	7' - 0"	0' - 2"	36" x 84"	B	1 Hour
304	Interior	Restroom	3' - 0"	7' - 0"	0' - 2"	36" x 84"	B	1 Hour
305A	Interior	Student Lounge	3' - 0"	7' - 0"	0' - 2"	36" x 84"	B	1 Hour
305B	Exterior	Outdoor Balcony	6' - 0"	7' - 0"	0' - 1 3/4"	Door-Exterior-Double-Two_Lite	A	1 Hour
306	Interior	EMT Clrm Svc.	3' - 0"	7' - 0"	0' - 2"	36" x 84"	B	1 Hour
307A	Interior	EMT Inst. Lab	3' - 0"	7' - 0"	0' - 2"	36" x 84"	B	1 Hour
307B	Interior	EMT Sim. Ctr.	3' - 0"	7' - 0"	0' - 2"	36" x 84"	B	1 Hour
308A	Interior	EMT Sim. Ctr.	3' - 0"	7' - 0"	0' - 2"	36" x 84"	A	1 Hour
308B	Interior	EMT Inst. Lab	3' - 0"	7' - 0"	0' - 2"	36" x 84"	A	1 Hour
309A	Interior	EMT Lab Svc.	3' - 0"	7' - 0"	0' - 2"	36" x 84"	A	1 Hour
310	Interior	EMT Recpt.	3' - 0"	7' - 0"	0' - 2"	36" x 84"	A	1 Hour
311	Interior	EMT Conf.	3' - 0"	7' - 0"	0' - 2"	36" x 84"	A	1 Hour
312	Interior	EMT Storage	3' - 0"	7' - 0"	0' - 2"	36" x 84"	A	1 Hour
313-316	Interior	EMT Office	3' - 0"	7' - 0"	0' - 2"	36" x 84"	A	1 Hour
317	Interior	EMT Office	3' - 0"	7' - 0"	0' - 2"	36" x 84"	A	1 Hour
318	Interior	EMT Work	3' - 0"	7' - 0"	0' - 2"	36" x 84"	A	1 Hour
319	Interior	EMT Office	3' - 0"	7' - 0"	0' - 2"	36" x 84"	A	1 Hour
320	Interior	EMT Office	3' - 0"	7' - 0"	0' - 2"	36" x 84"	A	1 Hour
321	Interior	EMT Clrm	3' - 0"	7' - 0"	0' - 2"	36" x 84"	A	1 Hour
322	Interior	PB Work	3' - 0"	7' - 0"	0' - 2"	36" x 84"	A	1 Hour
323	Interior	PB Office	3' - 0"	7' - 0"	0' - 2"	36" x 84"	A	1 Hour
324	Interior	PB Office	3' - 0"	7' - 0"	0' - 2"	36" x 84"	A	1 Hour
325A	Interior	PB Office	3' - 0"	7' - 0"	0' - 2"	36" x 84"	A	1 Hour
325B	Interior	PB Office	3' - 0"	7' - 0"	0' - 2"	36" x 84"	A	1 Hour
326	Interior	PB Blood Draw	3' - 0"	7' - 0"	0' - 2"	36" x 84"	A	1 Hour
327A	Interior	PB Lab	3' - 0"	7' - 0"	0' - 2"	36" x 84"	A	1 Hour
327B	Interior	PB Lab	3' - 0"	7' - 0"	0' - 2"	36" x 84"	A	1 Hour
328A	Interior	PB Lab Svc.	3' - 0"	7' - 0"	0' - 2"	36" x 84"	A	1 Hour
329	Interior	PB Clrm.	3' - 0"	7' - 0"	0' - 2"	36" x 84"	A	1 Hour
330	Interior	PB Toilet	3' - 0"	7' - 0"	0' - 2"	36" x 84"	A	1 Hour
331	Interior	PB Work Rm1	3' - 0"	7' - 0"	0' - 2"	36" x 84"	A	1 Hour
332	Interior	PB Work Rm2	3' - 0"	7' - 0"	0' - 2"	36" x 84"	A	1 Hour
333	Interior	PB Storage	3' - 0"	7' - 0"	0' - 2"	36" x 84"	A	1 Hour
334	Interior	PB Clrm Svcs	3' - 0"	7' - 0"	0' - 2"	36" x 84"	A	1 Hour
335	Interior	Lab Support	3' - 0"	7' - 0"	0' - 2"	36" x 84"	A	1 Hour
336	Interior	Storage	3' - 0"	7' - 0"	0' - 2"	36" x 84"	A	1 Hour
337	Interior	DA Storage	3' - 0"	7' - 0"	0' - 2"	36" x 84"	A	1 Hour
338	Interior	CLT Office	3' - 0"	7' - 0"	0' - 2"	36" x 84"	A	1 Hour
339	Interior	CLT Storage	3' - 0"	7' - 0"	0' - 2"	36" x 84"	A	1 Hour

MATERIALS SCHEDULE: FLOOR 1


MATERIALS SCHEDULE


Room: Name	Room: Number	Room: Level	ROOM FINISHES
LOBBY RECEPTION	101	FIRST FLOOR	FLOOR: Concrete CEILING: Open to 3rd floor, GWB on Metal Stud/Paint WALLS: Gyp Board/Paint
VENDING	102	FIRST FLOOR	FLOOR: Tile CEILING: 2x4 ACT System WALLS: Gyp Board/Paint
MENS RESTROOM	105	FIRST FLOOR	FLOOR: Tile CEILING: Water Resistant GWB on Metal Stud/Paint WALLS: Gyp Board/Paint & Tile
WOMEN'S RESTROOM	106	FIRST FLOOR	FLOOR: Tile CEILING: Water Resistant GWB on Metal Stud/Paint WALLS: Gyp Board/Paint & Tile
CLEAN UTILITY	107	FIRST FLOOR	FLOOR: Tile CEILING: Water Resistant GWB on Metal Stud/Paint WALLS: Gyp Board/Paint & Tile
EQUIP. SUPPT. STERILIZATION	108	FIRST FLOOR	FLOOR: Concrete CEILING: 2x4 ACT System WALLS: Gyp Board/Paint
ADDITIONAL RECORDS STORAGE	109	FIRST FLOOR	FLOOR: Concrete CEILING: 2x4 ACT System WALLS: Gyp Board/Paint
BLDG STORAGE	110A	FIRST FLOOR	FLOOR: Concrete CEILING: 2x4 ACT System WALLS: Gyp Board/Paint
ADD BLDG STORAGE	110B	FIRST FLOOR	FLOOR: Concrete CEILING: 2x4 ACT System WALLS: Gyp Board/Paint
SHIPPING AND RECEIVING	111	FIRST FLOOR	FLOOR: Concrete CEILING: 2x4 ACT System WALLS: Gyp Board/Paint
NUR RECEPTION	112	FIRST FLOOR	FLOOR: Capret CEILING: 2x4 ACT System WALLS: Gyp Board/Paint
NUR COPY/PRINT	113	FIRST FLOOR	FLOOR: Carpet CEILING: 2x4 ACT System WALLS: Gyp Board/Paint
NUR MED OFFICE	114	FIRST FLOOR	FLOOR: Carpet CEILING: 2x4 ACT System WALLS: Gyp Board/Paint
NUR ADJUNCT OFFICES 6 @ 60 sq.ft. ea.	115-120	FIRST FLOOR	FLOOR: Carpet CEILING: 2x4 ACT System WALLS: Gyp Board/Paint
NUR OFF. 1	121	FIRST FLOOR	FLOOR: Carpet CEILING: 2x4 ACT System WALLS: Gyp Board/Paint
NUR OFF. 2	122	FIRST FLOOR	FLOOR: Carpet CEILING: 2x4 ACT System WALLS: Gyp Board/Paint
NUR OFF. 3	123	FIRST FLOOR	FLOOR: Carpet CEILING: 2x4 ACT System WALLS: Gyp Board/Paint
NUR OFF. 4	124	FIRST FLOOR	FLOOR: Carpet CEILING: 2x4 ACT System WALLS: Gyp Board/Paint
NUR OFF. 5	125	FIRST FLOOR	FLOOR: Carpet CEILING: 2x4 ACT System WALLS: Gyp Board/Paint
NUR OFF. 6	126	FIRST FLOOR	FLOOR: Carpet CEILING: 2x4 ACT System WALLS: Gyp Board/Paint
NUR OFF. 7	127	FIRST FLOOR	FLOOR: Carpet CEILING: 2x4 ACT System WALLS: Gyp Board/Paint
NUR OFF. 8	128	FIRST FLOOR	FLOOR: Carpet CEILING: 2x4 ACT System WALLS: Gyp Board/Paint
NUR OFF. 9	129	FIRST FLOOR	FLOOR: Carpet CEILING: 2x4 ACT System WALLS: Gyp Board/Paint
NUR OFF. 10	130	FIRST FLOOR	FLOOR: Carpet CEILING: 2x4 ACT System WALLS: Gyp Board/Paint
NUR OFF. 11	131	FIRST FLOOR	FLOOR: Carpet CEILING: 2x4 ACT System WALLS: Gyp Board/Paint
NUR OFF. 12	132	FIRST FLOOR	FLOOR: Carpet CEILING: 2x4 ACT System WALLS: Gyp Board/Paint
NUR. CONFERENCE ROOMS 8 @ 25 sq.ft. ea.	133	FIRST FLOOR	FLOOR: Carpet CEILING: 2x4 ACT System WALLS: Gyp Board/Paint
NUR DEPT. STORAGE	134	FIRST FLOOR	FLOOR: Concrete CEILING: 2x4 ACT System WALLS: Gyp Board/Paint
NUR. CLASSIFIED 4 @ 90 sq.ft. ea.	135-138	FIRST FLOOR	FLOOR: Carpet CEILING: 2x4 ACT System WALLS: Gyp Board/Paint
CNA PRINT COPY	140	FIRST FLOOR	FLOOR: Carpet CEILING: 2x4 ACT System WALLS: Gyp Board/Paint

PROJECT WINDOW DETAILS




ALL EXTERIOR WINDOWS

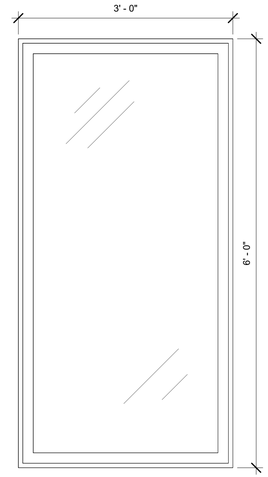

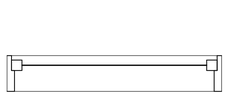

ALL INTERIOR WINDOWS

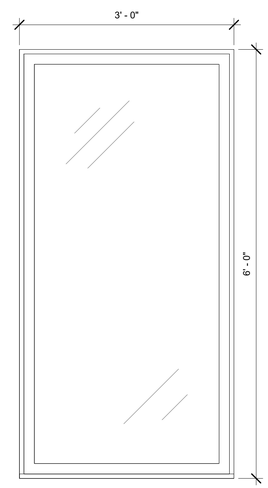

WINDOW TYPES
1" = 1'-0"

Commerical Construction Drawings

AEC 123

Fall 2018

No.	Description	Date

ARCHITECTS STAMP

NOTES:

PROJECT

FRCC ALLIED HEALTH AND NURSING BUILDING

SHEET TITLE

DOORS MATERIALS & WINDOWS

DRAWN BY:

A8.2

DATE:

12-11-2018

MATERIALS SCHEDULE Copy 1

Room: Name	Room: Number	Room: Level	ROOM FINISHES
CNA OFFICE MED.	141	FIRST FLOOR	FLOOR: Carpet System CEILING: 2x4 ACT Gyp Board/Paint WALLS:
CNA CLASSIFIED OFFICE	142	FIRST FLOOR	FLOOR: Carpet System CEILING: 2x4 ACT Gyp Board/Paint WALLS:
CNA ADJUNCT OFFICES @ 60 sq.ft. ea	4 143-146	FIRST FLOOR	FLOOR: Carpet System CEILING: 2x4 ACT Gyp Board/Paint WALLS:
CNA CLASSROOM 2	147	FIRST FLOOR	FLOOR: Carpet System CEILING: 2x4 ACT Gyp Board/Paint WALLS:
CNA CONFERENCE	148	FIRST FLOOR	FLOOR: Carpet System CEILING: 2x4 ACT Gyp Board/Paint WALLS:
CNA LAB	149	FIRST FLOOR	FLOOR: Carpet System CEILING: 2x4 ACT Gyp Board/Paint WALLS:
CNA TOILET	150	FIRST FLOOR	FLOOR: Tile CEILING: Water Resistant GWB on Metal Stud/Paint WALLS: Gyp Board/Paint & Tile
CNA CLASSROOM 1	151	FIRST FLOOR	FLOOR: Carpet System CEILING: 2x4 ACT Gyp Board/Paint WALLS:
CNA LAB SERVICE	152	FIRST FLOOR	FLOOR: Concrete System CEILING: 2x4 ACT Gyp Board/Paint WALLS:
CNA CLASSROOM SERVICE	153	FIRST FLOOR	FLOOR: Concrete System CEILING: 2x4 ACT Gyp Board/Paint WALLS:
CNA STORAGE	154	FIRST FLOOR	FLOOR: Concrete System CEILING: 2x4 ACT Gyp Board/Paint WALLS:
MCE OFFICE1	155	FIRST FLOOR	FLOOR: Carpet System CEILING: 2x4 ACT Gyp Board/Paint WALLS:
MCE LAB SERVICE	156	FIRST FLOOR	FLOOR: Concrete System CEILING: 2x4 ACT Gyp Board/Paint WALLS:
MCE OFFICE2	157	FIRST FLOOR	FLOOR: Carpet System CEILING: 2x4 ACT Gyp Board/Paint WALLS:
MCE DEPT. STORAGE	158	FIRST FLOOR	FLOOR: Concrete System CEILING: 2x4 ACT Gyp Board/Paint WALLS:
MCE OFFICE 3	159	FIRST FLOOR	FLOOR: Carpet System CEILING: 2x4 ACT Gyp Board/Paint WALLS:
MCE CONFERENCE	160	FIRST FLOOR	FLOOR: Carpet System CEILING: 2x4 ACT Gyp Board/Paint WALLS:
MCE COPY	161	FIRST FLOOR	FLOOR: Carpet System CEILING: 2x4 ACT Gyp Board/Paint WALLS:
MCE ADJUNCT	162	FIRST FLOOR	FLOOR: Carpet System CEILING: 2x4 ACT Gyp Board/Paint WALLS:
MCE ADJUNCT	163	FIRST FLOOR	FLOOR: Carpet System CEILING: 2x4 ACT Gyp Board/Paint WALLS:
MCE ADJUNCT	164	FIRST FLOOR	FLOOR: Carpet System CEILING: 2x4 ACT Gyp Board/Paint WALLS:
MCE INSTRUCTIONAL LAB	165	FIRST FLOOR	FLOOR: Concrete System CEILING: 2x4 ACT Gyp Board/Paint WALLS:
MCE ADJUNCT OFFICE 9 @ 60 sq.ft. ea.	166-174	FIRST FLOOR	FLOOR: Carpet System CEILING: 2x4 ACT Gyp Board/Paint WALLS:
DA STORAGE	175	FIRST FLOOR	FLOOR: Concrete System CEILING: 2x4 ACT Gyp Board/Paint WALLS:
DH ADJ.5	176	FIRST FLOOR	FLOOR: Carpet System CEILING: 2x4 ACT Gyp Board/Paint WALLS:
DH ADJ.4	177	FIRST FLOOR	FLOOR: Carpet System CEILING: 2x4 ACT Gyp Board/Paint WALLS:
DH ADJ.3	178	FIRST FLOOR	FLOOR: Carpet System CEILING: 2x4 ACT Gyp Board/Paint WALLS:
DH ADJ. 2	179	FIRST FLOOR	FLOOR: Carpet System CEILING: 2x4 ACT Gyp Board/Paint WALLS:
DH ADJ.1	180	FIRST FLOOR	FLOOR: Carpet System CEILING: 2x4 ACT Gyp Board/Paint WALLS:
DH WORK ROOM	181	FIRST FLOOR	FLOOR: Carpet System CEILING: 2x4 ACT Gyp Board/Paint WALLS:
DH OFF. MED.	182	FIRST FLOOR	FLOOR: Carpet System CEILING: 2x4 ACT Gyp Board/Paint WALLS:
DH CRECEPTION	183	FIRST FLOOR	FLOOR: Carpet System CEILING: 2x4 ACT Gyp Board/Paint WALLS:
DH CLASS LAB.	184	FIRST FLOOR	FLOOR: Carpet System CEILING: 2x4 ACT Gyp Board/Paint WALLS:

MATERIALS SCHEDULE Copy 1

Room: Name	Room: Number	Room: Level	ROOM FINISHES
DH ADJ. 6	185	FIRST FLOOR	FLOOR: Carpet System CEILING: 2x4 ACT Gyp Board/Paint WALLS:
DH CLRM 2	186	FIRST FLOOR	FLOOR: Carpet System CEILING: 2x4 ACT Gyp Board/Paint WALLS:
DH LOCKER 1	187	FIRST FLOOR	FLOOR: Concrete System CEILING: 2x4 ACT Gyp Board/Paint WALLS:
DH LOCKER 2	188	FIRST FLOOR	FLOOR: Concrete System CEILING: 2x4 ACT Gyp Board/Paint WALLS:
DH PATIENT RECORDS	189	FIRST FLOOR	FLOOR: Concrete System CEILING: 2x4 ACT Gyp Board/Paint WALLS:
DH CLRM 1	190	FIRST FLOOR	FLOOR: Carpet System CEILING: 2x4 ACT Gyp Board/Paint WALLS:
DH OFFICE 1	191	FIRST FLOOR	FLOOR: Carpet System CEILING: 2x4 ACT Gyp Board/Paint WALLS:
DH OFFICE 2	192	FIRST FLOOR	FLOOR: Carpet System CEILING: 2x4 ACT Gyp Board/Paint WALLS:
DH OFFICE 3	193	FIRST FLOOR	FLOOR: Carpet System CEILING: 2x4 ACT Gyp Board/Paint WALLS:
DH OFFICE 4	194	FIRST FLOOR	FLOOR: Carpet System CEILING: 2x4 ACT Gyp Board/Paint WALLS:
DH CONF.	195	FIRST FLOOR	FLOOR: Carpet System CEILING: 2x4 ACT Gyp Board/Paint WALLS:
MCE CLASSROOM	196	FIRST FLOOR	FLOOR: Carpet System CEILING: 2x4 ACT Gyp Board/Paint WALLS:
MCE CLSRM SVC.	197	FIRST FLOOR	FLOOR: Concrete System CEILING: 2x4 ACT Gyp Board/Paint WALLS:
DH DEPT. STORAGE	198	FIRST FLOOR	FLOOR: Concrete System CEILING: 2x4 ACT Gyp Board/Paint WALLS:
PHARMACY TECH.	199	FIRST FLOOR	FLOOR: Carpet System CEILING: 2x4 ACT Gyp Board/Paint WALLS:
NUR LAB .5	201	SECOND FLOOR RCP	FLOOR: Concrete System CEILING: 2x4 ACT Gyp Board/Paint WALLS:
NUR LAB 1	202	SECOND FLOOR RCP	FLOOR: Concrete System CEILING: 2x4 ACT Gyp Board/Paint WALLS:
NUR CLASSROOM	203	SECOND FLOOR RCP	FLOOR: Carpet System CEILING: 2x4 ACT Gyp Board/Paint WALLS:
NUR LAUNDRY	204	SECOND FLOOR RCP	FLOOR: Tile CEILING: Water Resistant GWB on Metal Stud/Paint WALLS: Gyp Board/Paint & Tile
NUR SOILED LINEN	205	SECOND FLOOR RCP	FLOOR: Tile CEILING: Water Resistant GWB on Metal Stud/Paint WALLS: Gyp Board/Paint & Tile
NUR CLEAN LINEN	206	SECOND FLOOR RCP	FLOOR: Tile CEILING: Water Resistant GWB on Metal Stud/Paint WALLS: Gyp Board/Paint & Tile
HH DEPARTMENTAL STORAGE	207	SECOND FLOOR RCP	FLOOR: Concrete System CEILING: 2x4 ACT Gyp Board/Paint WALLS:
WOMENS RESTROOM	208	SECOND FLOOR RCP	FLOOR: Tile CEILING: Water Resistant GWB on Metal Stud/Paint WALLS: Gyp Board/Paint & Tile
MEN'S RESTROOM	209	SECOND FLOOR RCP	FLOOR: Tile CEILING: Water Resistant GWB on Metal Stud/Paint WALLS: Gyp Board/Paint & Tile
HH RECEPTION	210	SECOND FLOOR RCP	FLOOR: Carpet System CEILING: 2x4 ACT Gyp Board/Paint WALLS:
HH OFFICE	211	SECOND FLOOR RCP	FLOOR: Carpet System CEILING: 2x4 ACT Gyp Board/Paint WALLS:
HH WORK ROOM	212	SECOND FLOOR RCP	FLOOR: Carpet System CEILING: 2x4 ACT Gyp Board/Paint WALLS:
HH ADJUNCT 2 @ 60 sq. ft.	213-214	SECOND FLOOR RCP	FLOOR: Carpet System CEILING: 2x4 ACT Gyp Board/Paint WALLS:
H&W CLASSROOM & CLRM SVCS.	215	SECOND FLOOR RCP	FLOOR: Carpet System CEILING: 2x4 ACT Gyp Board/Paint WALLS:
H&W RECPT. / ADJUNCT / WORK / CONFRENCE	216-218	SECOND FLOOR RCP	FLOOR: Carpet System CEILING: 2x4 ACT Gyp Board/Paint WALLS:
H&W STORAGE	219	SECOND FLOOR RCP	FLOOR: Concrete System CEILING: 2x4 ACT Gyp Board/Paint WALLS:
NUR CLASSROOM SERVICE	220	SECOND FLOOR RCP	FLOOR: Carpet System CEILING: 2x4 ACT Gyp Board/Paint WALLS:
NUR SIMULATIONS SERVICE	221	SECOND FLOOR RCP	FLOOR: Carpet System CEILING: 2x4 ACT Gyp Board/Paint WALLS:

MATERIALS SCHEDULE Copy 1

Room: Name	Room: Number	Room: Level	ROOM FINISHES
NUR SIMULATIONS	222	SECOND FLOOR RCP	FLOOR: Concrete System CEILING: 2x4 ACT Gyp Board/Paint WALLS:
NUR LAB SERVICE	223	SECOND FLOOR RCP	FLOOR: Concrete System CEILING: 2x4 ACT Gyp Board/Paint WALLS:
NUR LOCKER 2	224	SECOND FLOOR RCP	FLOOR: Concrete System CEILING: 2x4 ACT Gyp Board/Paint WALLS:
NUR LOCKER 1	225	SECOND FLOOR RCP	FLOOR: Concrete System CEILING: 2x4 ACT Gyp Board/Paint WALLS:
HH & H&W CONF.	226	SECOND FLOOR RCP	FLOOR: Carpet System CEILING: 2x4 ACT Gyp Board/Paint WALLS:
HH CLASSROOM	227	SECOND FLOOR RCP	FLOOR: Carpet System CEILING: 2x4 ACT Gyp Board/Paint WALLS:
HH GEN LAB	228	SECOND FLOOR RCP	FLOOR: Concrete System CEILING: 2x4 ACT Gyp Board/Paint WALLS:
HH LAB SERVICE	229	SECOND FLOOR RCP	FLOOR: Concrete System CEILING: 2x4 ACT Gyp Board/Paint WALLS:
HH MOVEMENT LAB	230	SECOND FLOOR RCP	FLOOR: Concrete System CEILING: 2x4 ACT Gyp Board/Paint WALLS:
HH LOCKER ROOM	231	SECOND FLOOR RCP	FLOOR: Concrete System CEILING: 2x4 ACT Gyp Board/Paint WALLS:
HH CLSRM SVCS.	232	SECOND FLOOR RCP	FLOOR: Concrete System CEILING: 2x4 ACT Gyp Board/Paint WALLS:
DA LAB 1	233	SECOND FLOOR RCP	FLOOR: Concrete System CEILING: 2x4 ACT Gyp Board/Paint WALLS:
DA RECEPT.	234	SECOND FLOOR RCP	FLOOR: Carpet System CEILING: 2x4 ACT Gyp Board/Paint WALLS:
DA CONF.	235	SECOND FLOOR RCP	FLOOR: Carpet System CEILING: 2x4 ACT Gyp Board/Paint WALLS:
DA WORK	236	SECOND FLOOR RCP	FLOOR: Carpet System CEILING: 2x4 ACT Gyp Board/Paint WALLS:
DA STORAGE	237	SECOND FLOOR RCP	FLOOR: Concrete System CEILING: 2x4 ACT Gyp Board/Paint WALLS:
DA MED OFFICE	238	SECOND FLOOR RCP	FLOOR: Carpet System CEILING: 2x4 ACT Gyp Board/Paint WALLS:
DA OFFICE	239	SECOND FLOOR RCP	FLOOR: Carpet System CEILING: 2x4 ACT Gyp Board/Paint WALLS:
DA ADJUNCT @ 60	3 240-242	SECOND FLOOR RCP	FLOOR: Carpet System CEILING: 2x4 ACT Gyp Board/Paint WALLS:
DA LAB SVC.	243	SECOND FLOOR RCP	FLOOR: Concrete System CEILING: 2x4 ACT Gyp Board/Paint WALLS:
DA LOCKERS	244	SECOND FLOOR RCP	FLOOR: Concrete System CEILING: 2x4 ACT Gyp Board/Paint WALLS:
DA CLASSROOM	245	SECOND FLOOR RCP	FLOOR: Carpet System CEILING: 2x4 ACT Gyp Board/Paint WALLS:
DA CLSRM. SVC.	246	SECOND FLOOR RCP	FLOOR: Carpet System CEILING: 2x4 ACT Gyp Board/Paint WALLS:
	247	SECOND FLOOR RCP	FLOOR: Concrete System CEILING: 2x4 ACT Gyp Board/Paint WALLS:
WOMEN'S RESTROOM	280	SECOND FLOOR RCP	FLOOR: Tile CEILING: Water Resistant GWB on Metal Stud/Paint WALLS: Gyp Board/Paint & Tile
KITCHEN SVC	301	THIRD FLOOR RCP	FLOOR: Tile CEILING: Water Resistant GWB on Metal Stud/Paint WALLS: Gyp Board/Paint & Tile
STAFF LOUNGE	302	THIRD FLOOR RCP	FLOOR: Tile CEILING: 2x4 ACT Gyp Board/Paint WALLS:
MEN'S RESTROOM	303	THIRD FLOOR RCP	FLOOR: Tile CEILING: Water Resistant GWB on Metal Stud/Paint WALLS: Gyp Board/Paint & Tile
WOMEN'S RESTROOM	304	THIRD FLOOR RCP	FLOOR: Tile CEILING: Water Resistant GWB on Metal Stud/Paint WALLS: Gyp Board/Paint & Tile
STUDENT LOUNGE	305	THIRD FLOOR RCP	FLOOR: Concrete System CEILING: 2x4 ACT Gyp Board/Paint WALLS:
EMT CR SVCS	306	THIRD FLOOR RCP	FLOOR: Concrete System CEILING: 2x4 ACT Gyp Board/Paint WALLS:
EMT INSTRUCTIONAL LAB	307	THIRD FLOOR RCP	FLOOR: Concrete System CEILING: 2x4 ACT Gyp Board/Paint WALLS:
EMT SIMULATION CENTER	308	THIRD FLOOR RCP	FLOOR: Concrete System CEILING: 2x4 ACT Gyp Board/Paint WALLS:

MATERIALS SCHEDULE Copy 1

Room: Name	Room: Number	Room: Level	ROOM FINISHES
EMT LAB SERVICE	309	THIRD FLOOR RCP	FLOOR: Concrete System CEILING: 2x4 ACT Gyp Board/Paint WALLS:
EMT RECEPT.	310	THIRD FLOOR RCP	FLOOR: Carpet System CEILING: 2x4 ACT Gyp Board/Paint WALLS:
EMT CONF.	311	THIRD FLOOR RCP	FLOOR: Carpet System CEILING: 2x4 ACT Gyp Board/Paint WALLS:
EMT STORAGE	312	THIRD FLOOR RCP	FLOOR: Concrete System CEILING: 2x4 ACT Gyp Board/Paint WALLS:
EMT ADJUNCT 4@ 60 SQFT. EA	313-316	THIRD FLOOR RCP	FLOOR: Carpet System CEILING: 2x4 ACT Gyp Board/Paint WALLS:
EMT MED OFFICE	317	THIRD FLOOR RCP	FLOOR: Carpet System CEILING: 2x4 ACT Gyp Board/Paint WALLS:
EMT WORK ROOM	318	THIRD FLOOR RCP	FLOOR: Carpet System CEILING: 2x4 ACT Gyp Board/Paint WALLS:
EMT OFFICE	319	THIRD FLOOR RCP	FLOOR: Carpet System CEILING: 2x4 ACT Gyp Board/Paint WALLS:
EMT OFFICE	320	THIRD FLOOR RCP	FLOOR: Carpet System CEILING: 2x4 ACT Gyp Board/Paint WALLS:
EMT CLASSROOM	321	THIRD FLOOR RCP	FLOOR: Carpet System CEILING: 2x4 ACT Gyp Board/Paint WALLS:
PB WORK	322	THIRD FLOOR RCP	FLOOR: Carpet System CEILING: 2x4 ACT Gyp Board/Paint WALLS:
PB OFFICE	323	THIRD FLOOR RCP	FLOOR: Carpet System CEILING: 2x4 ACT Gyp Board/Paint WALLS:
PB OFFICE	324	THIRD FLOOR RCP	FLOOR: Carpet System CEILING: 2x4 ACT Gyp Board/Paint WALLS:
PB ADJUNCT @ 60	2 325	THIRD FLOOR RCP	FLOOR: Carpet System CEILING: 2x4 ACT Gyp Board/Paint WALLS:
PB BLOOD DRAW	326	THIRD FLOOR RCP	FLOOR: Concrete System CEILING: 2x4 ACT Gyp Board/Paint WALLS:
PB LAB	327	THIRD FLOOR RCP	FLOOR: Concrete System CEILING: 2x4 ACT Gyp Board/Paint WALLS:
PB LAB SERVICE	328	THIRD FLOOR RCP	FLOOR: Concrete System CEILING: 2x4 ACT Gyp Board/Paint WALLS:
PB CLASSROOM	329	THIRD FLOOR RCP	FLOOR: Carpet System CEILING: 2x4 ACT Gyp Board/Paint WALLS:
PB TOILET	330	THIRD FLOOR RCP	FLOOR: Tile CEILING: Water Resistant GWB on Metal Stud/Paint WALLS: Gyp Board/Paint & Tile
PB WORKROOM 1	331	THIRD FLOOR RCP	FLOOR: Concrete System CEILING: 2x4 ACT Gyp Board/Paint WALLS:
PB WORK ROOM	332	THIRD FLOOR RCP	FLOOR: Concrete System CEILING: 2x4 ACT Gyp Board/Paint WALLS:
PB STORAGE	333	THIRD FLOOR RCP	FLOOR: Concrete System CEILING: 2x4 ACT Gyp Board/Paint WALLS:
PB CLRM. SVC.	334	THIRD FLOOR RCP	FLOOR: Concrete System CEILING: 2x4 ACT Gyp Board/Paint WALLS:
INCREASED LAB SUPPORT SERVICE	335	THIRD FLOOR RCP	FLOOR: Concrete System CEILING: 2x4 ACT Gyp Board/Paint WALLS:
STORAGE	336	THIRD FLOOR RCP	FLOOR: Concrete System CEILING: 2x4 ACT Gyp Board/Paint WALLS:
DA STORAGE	337	THIRD FLOOR RCP	FLOOR: Concrete System CEILING: 2x4 ACT Gyp Board/Paint WALLS:
CLT OFFICE/CONF.	338	THIRD FLOOR RCP	FLOOR: Carpet System CEILING: 2x4 ACT Gyp Board/Paint WALLS:
CLT STORAGE	339	THIRD FLOOR RCP	FLOOR: Concrete System CEILING: 2x4 ACT Gyp Board/Paint WALLS:
ROOF	340	THIRD FLOOR RCP	FLOOR: Concrete System CEILING: Exposed Roof System WALLS: CMU/Brick - Exterior Walls
ROOF	345	THIRD FLOOR RCP	FLOOR: Concrete System CEILING: Exposed Roof System WALLS: CMU/Brick - Exterior Walls

MATERIALS SCHEDULE:
FLOOR 1 (cont), FLOOR 2 & FLOOR 3

DESIGNS

Commerical Construction Drawings

AEC 123

Fall 2018

No.	Description	Date

ARCHITECTS STAMP

NOTES:

PROJECT

FRCC ALLIED HEALTH AND NURSING BUILDING

SHEET TITLE
MATERIALS SCHEDULE

DRAWN BY:
PANDI SPENCE

A8.3

DATE:
12-11-2018